




SOUTHWEST ELEVATION

- MATERIALS KEY
- 1. Natural stone - final sample to be approved
 - 2. Dry stone wall
 - 3. Standing seam cladding to dormer window surrounds and eaves level detailing, colour dark grey
 - 4. Timber framework to projecting bays and perimeter of upper terrace
 - 5. Glazed screen set within timber framework. Horizontal format timber cladding adjacent to main entrance door.
 - 6. Through-colour render, colour TBC
 - 7. Natural slate to pitched roofs.
 - 8. Glazed screen set within minimal framework
- Windows:
Clear double glazed units in slimline frames to approval of sample, colour dark grey. Sliding doors to match.
- Natural sawn stone window surrounds in areas of stonework
- Velux type rooflights, with colour coated aluminium frames, colour dark grey.
- Entrance Doors:
Hardwood framed doors with external timber boarding, colour natural. Clear glazed sidelight and vision panel.
- Garage Doors
Planked effect doors, colour TBC
- Boundaries:
All stone boundary walls to remain as existing.
- Rainwater goods:
Gutters and downpipes in colour coated metal, colour black.

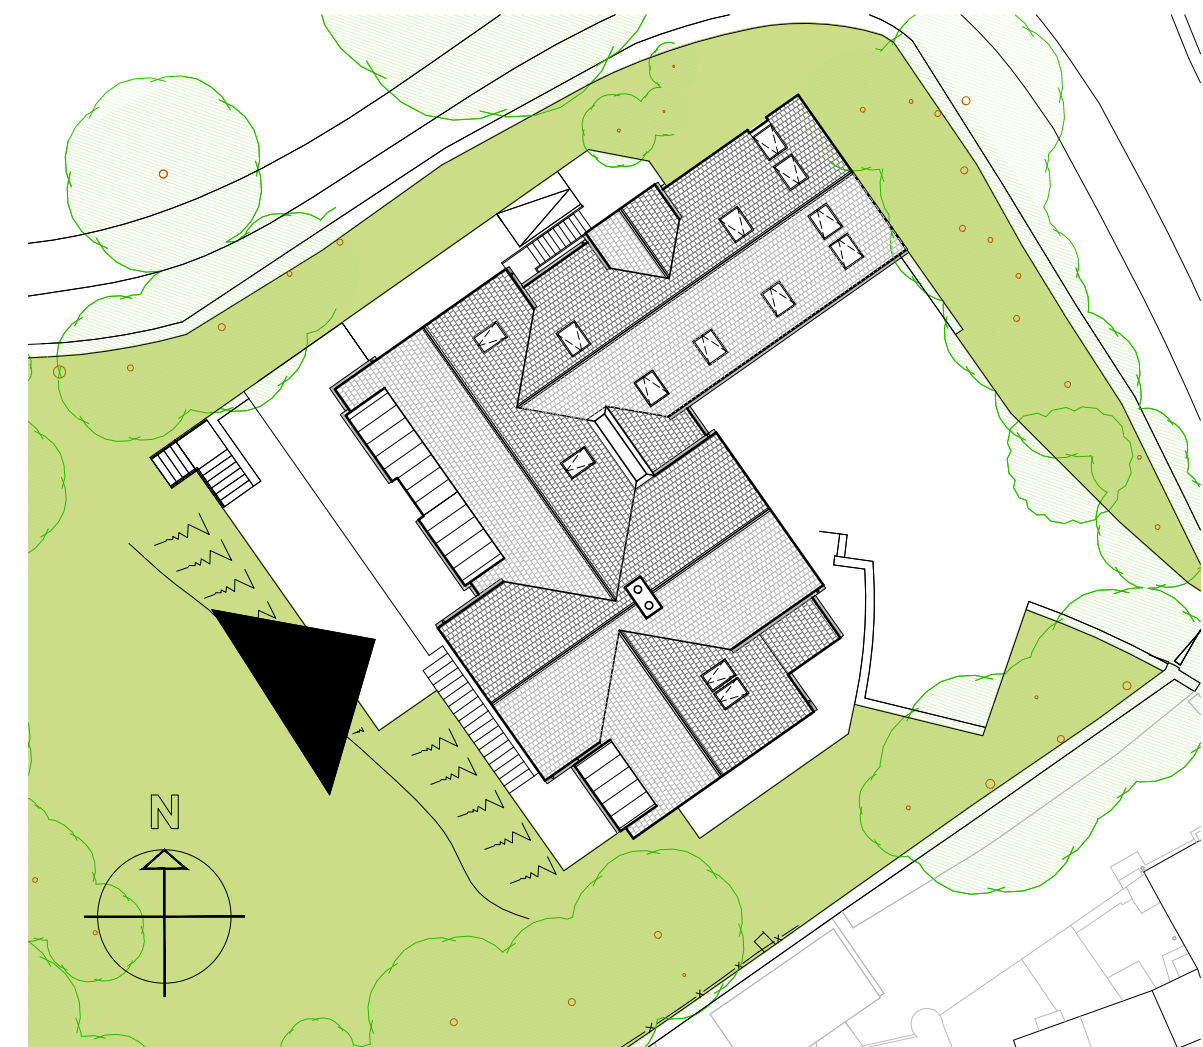

Revision

axis
architecture

Talbot Chambers 2-6 North Church Street Sheffield S1 2DH
tel: +44(0)114 2490944 fax: +44(0)114 2490966 www.axis-architecture.com

CLIFFE HILL
PROPOSED NEW HOUSE
CAWTHORNE

PROPOSED ELEVATIONS
SHEET 3

A1 Scale	A3 Scale	Date	Drawn By	Revision
1:50	1:100	APR 2013	A X I S	

Drawing Number
26639(04)03

PLANNING

© COPYRIGHT EXISTS ON ALL DESIGN AND INFORMATION SHOWN
DO NOT SCALE for manufacture. Verify all dimensions prior to construction