


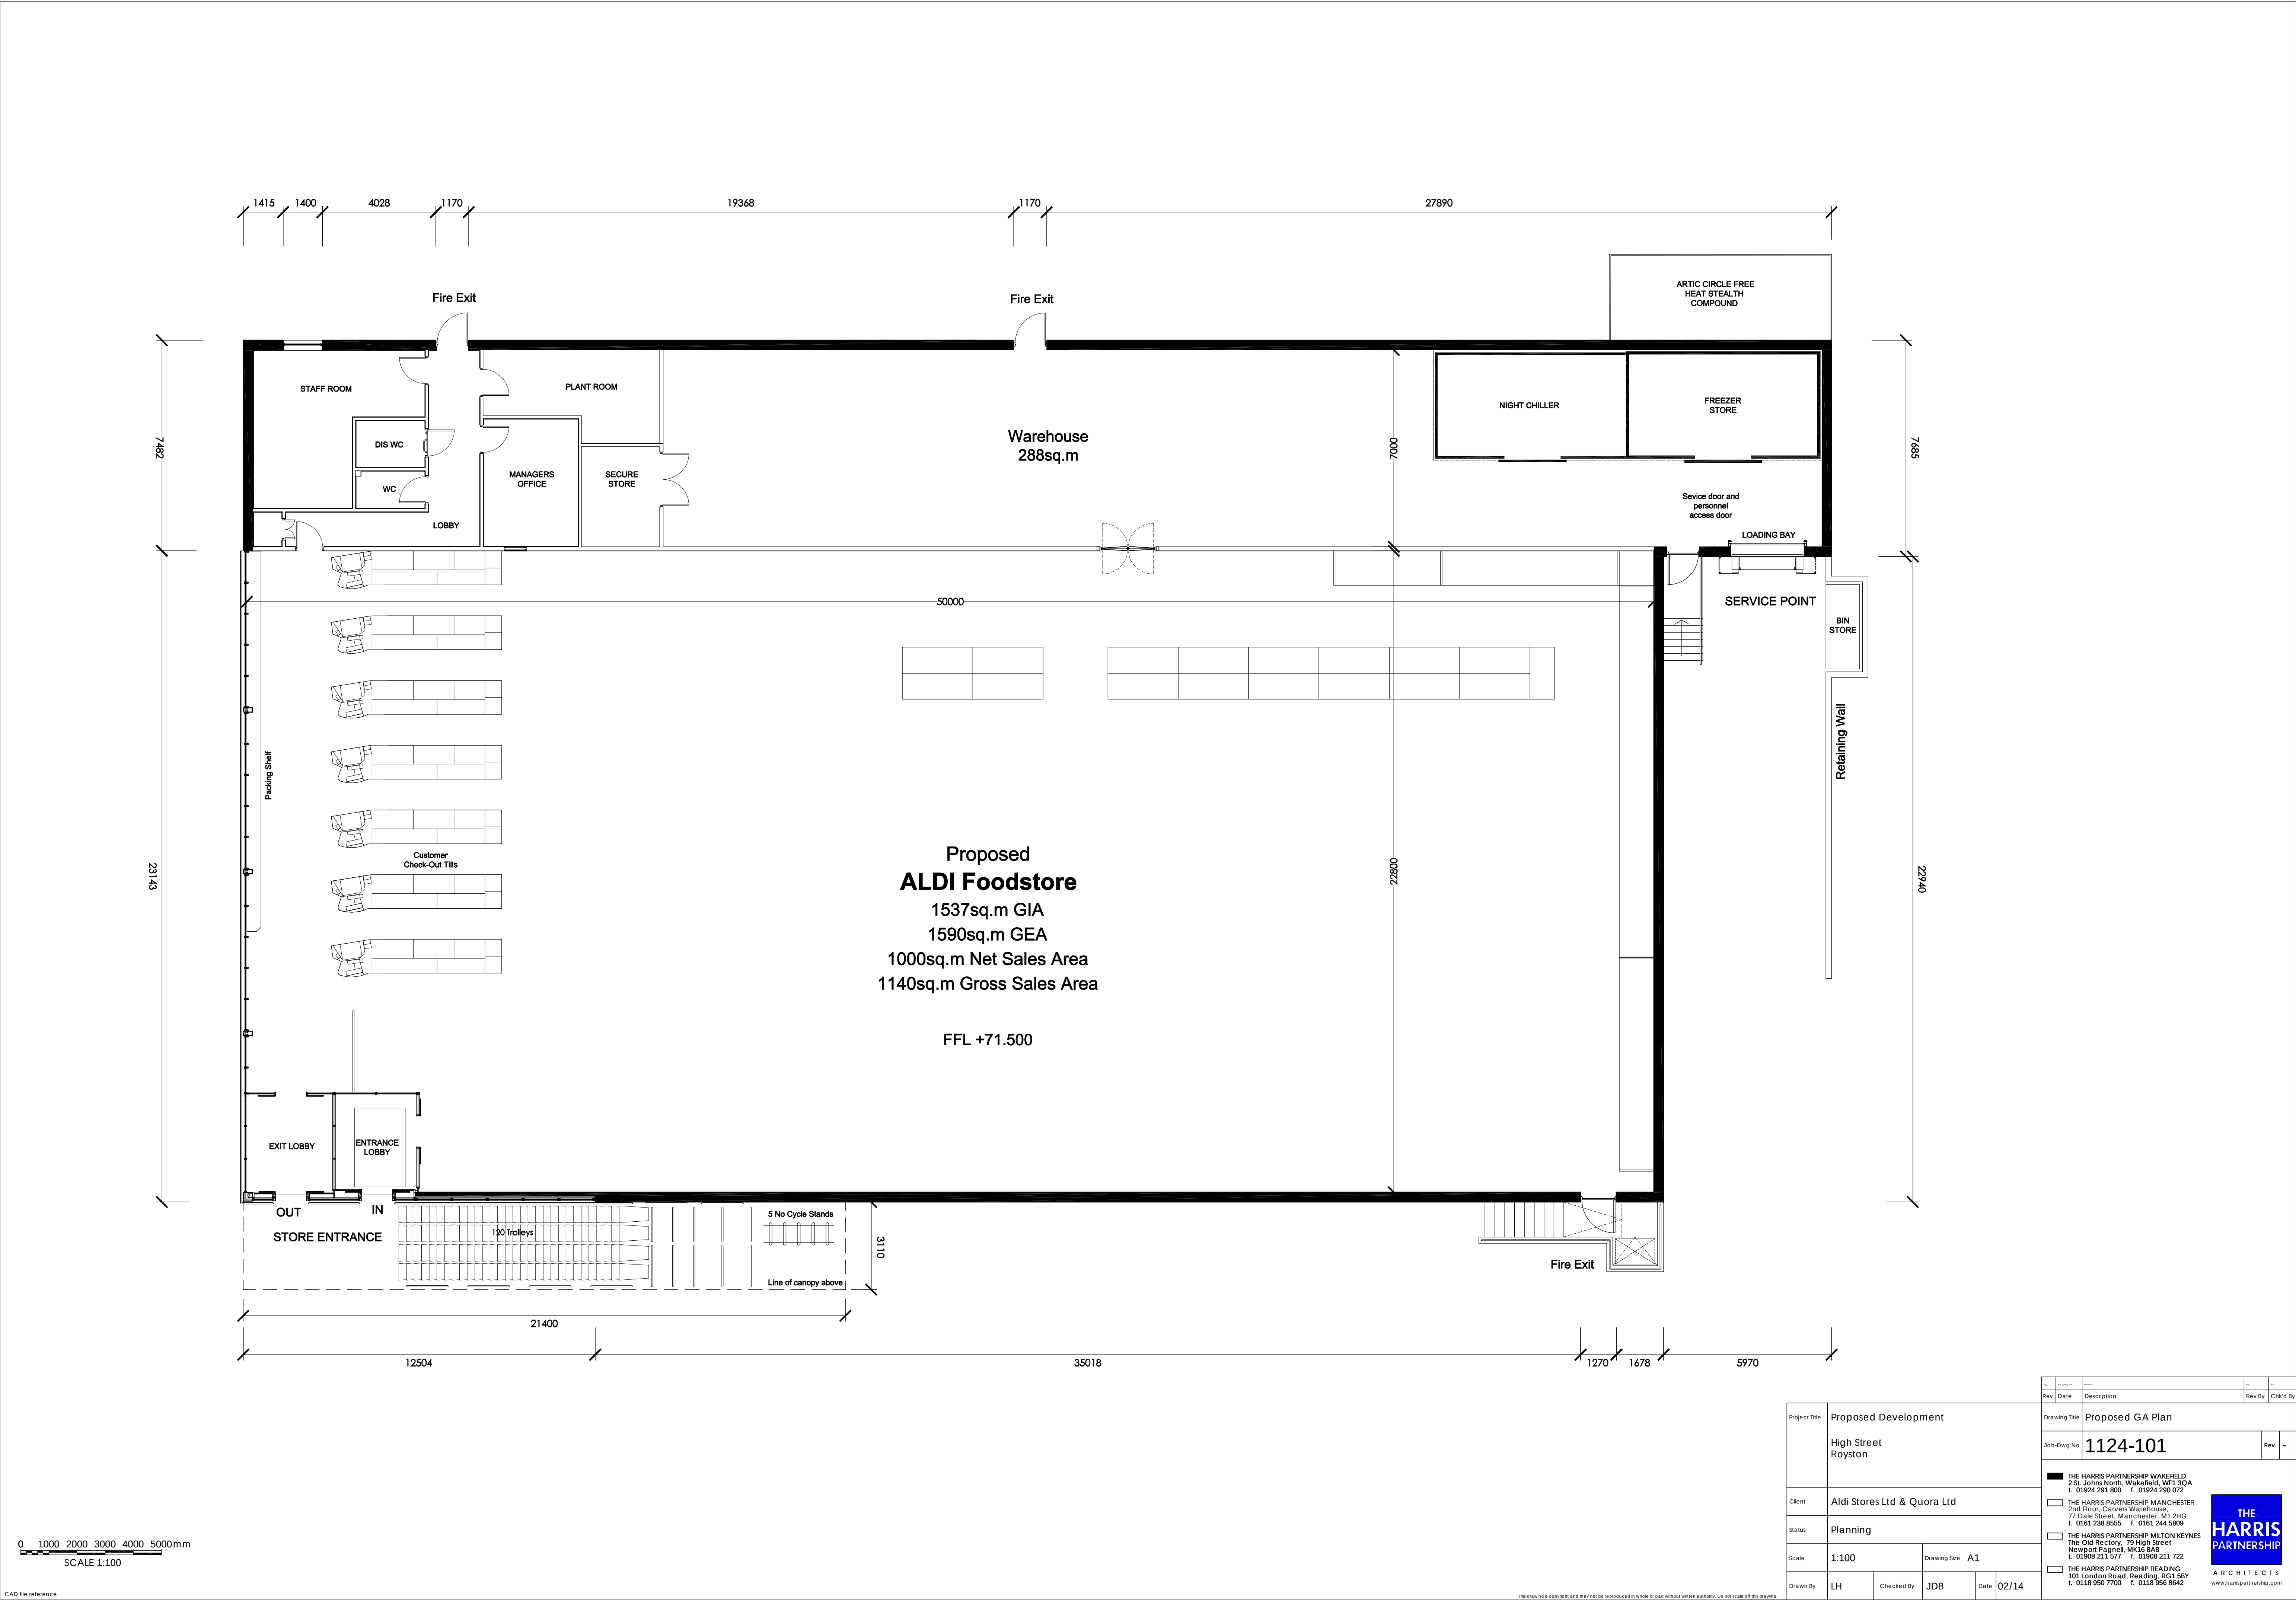

Project Title	Proposed Development			Drawing Title	Proposed GA Plan		
Client	Aldi Stores Ltd & Quora Ltd			Job-Dwg No	1124-101	Rev	-
Status	Planning						
Scale	1:100		Drawing Size	A1			
Drawn By	LH	Checked By	JDB	Date	02/14		

THE HARRIS PARTNERSHIP WAKEFIELD

2 St. Johns North, Wakefield, WF3 3QA

t. 01924 291 800 f. 01924 290 072

THE HARRIS PARTNERSHIP MANCHESTER

2nd Floor, Carvers Warehouse

77 Dale Street, Manchester, M1 2HG

t. 0161 238 8555 f. 0161 244 5809

THE HARRIS PARTNERSHIP MILTON KEYNES

The Old Rectory, 79 High Street

Newport Pagnell, MK16 8AS

t. 01908 211 5177 f. 01908 211 722

THE HARRIS PARTNERSHIP READING

101 London Road, Reading, RG1 5BY

t. 0118 950 7700 f. 0118 956 8842

ARCHITECTS

www.harrispartnership.com