Appendix B – Figures and Drawings

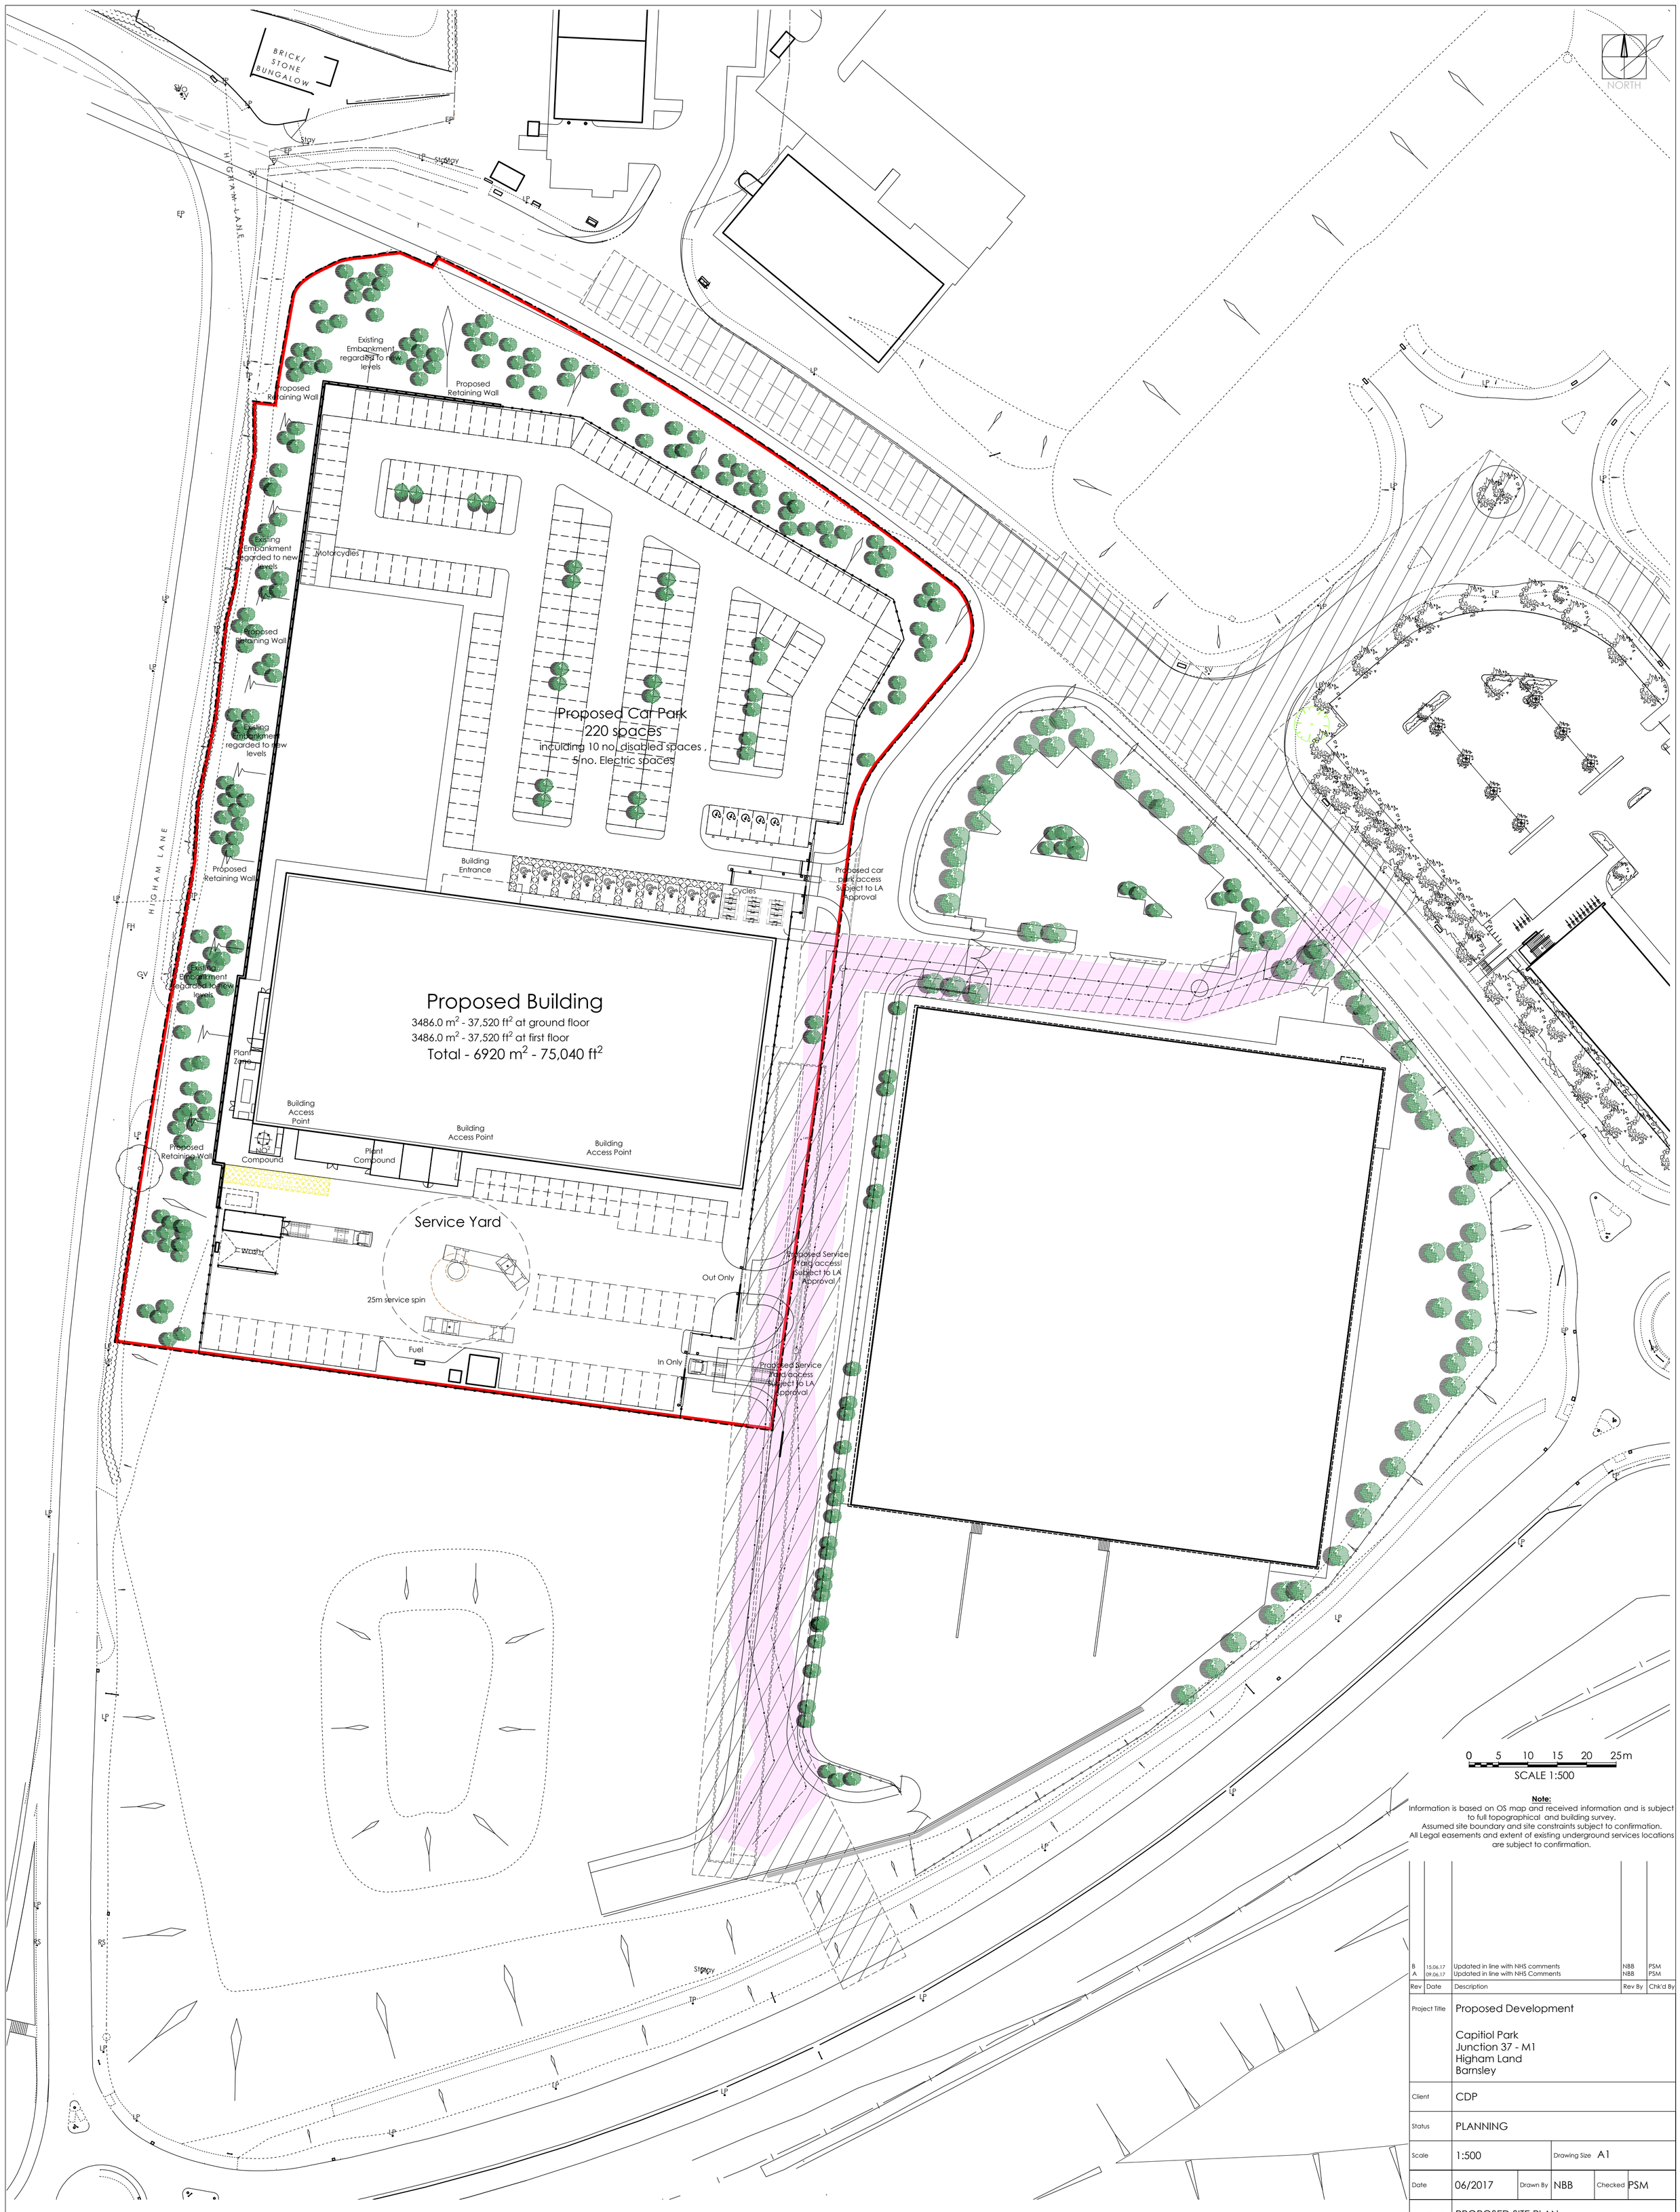

Note:
Information is based on OS map and received information and is subject to full topographical and building survey.
Assumed site boundary and site constraints subject to confirmation.
All Legal easements and extent of existing underground services locations are subject to confirmation.

Rev	Date	Description	Rev By	Chk'd By
B	15.06.17	Updated in line with NHS comments	NBB	PSM
A	09.06.17	Updated in line with NHS Comments	NBB	PSM

Project Title	Proposed Development Capitiol Park Junction 37 - M1 Higham Land Barnsley
Client	CDP
Status	PLANNING
Scale	1:500 — Drawing Size A1
Date	06/2017 — Drawn By NBB — Checked PSM
Drawing Title	PROPOSED SITE PLAN
Job-Dwg No	14120-110 — Rev B

SITE PLAN

2 St. Johns North,
Wakefield, WF1 3QA
t. 01924 291800

Carvers Warehouse, 77 Dale Street,
Manchester, M1 2HG
t. 0161 2388555

The Old Rectory, 79 High Street,
Newport Pagnell, MK16 8AB
t. 01908 211577

101 London Road,
Reading, RG1 5BY
t. 0118 9507700

10 Gees Court, St Christophers Place,
London, W1U 1JJ
t. 0207 4091215

THE HARRIS PARTNERSHIP
ARCHITECTS
www.harrispartnership.com

CAD file reference J:\14001-15000\14120\17.0 Drawings and Issue Sheets\100 Series - Planning

This drawing is copyright and may not be reproduced in whole or part without written authority. Do not scale off this drawing.

Contains Ordnance Survey data © Crown copyright and database rights [2017]

Legend

- Site Location
- Bus Route 20,21,21a
- Bus Route 22
- Bus Route 43
- Bus Route 44

Title:

Bus Routes

Project:

Capitol Park
Barnsley

Drawn	DC	Design	DC
Checked	MR	Scale	
Approved	SM	Date	10.07.17

Client:

AECOM

5th Floor
2 City Walk
Leeds
LS11 9AR

Tel: 0113 391 6800
Fax: 0133 391 6899
www.aecom.com

60501921 - 006