
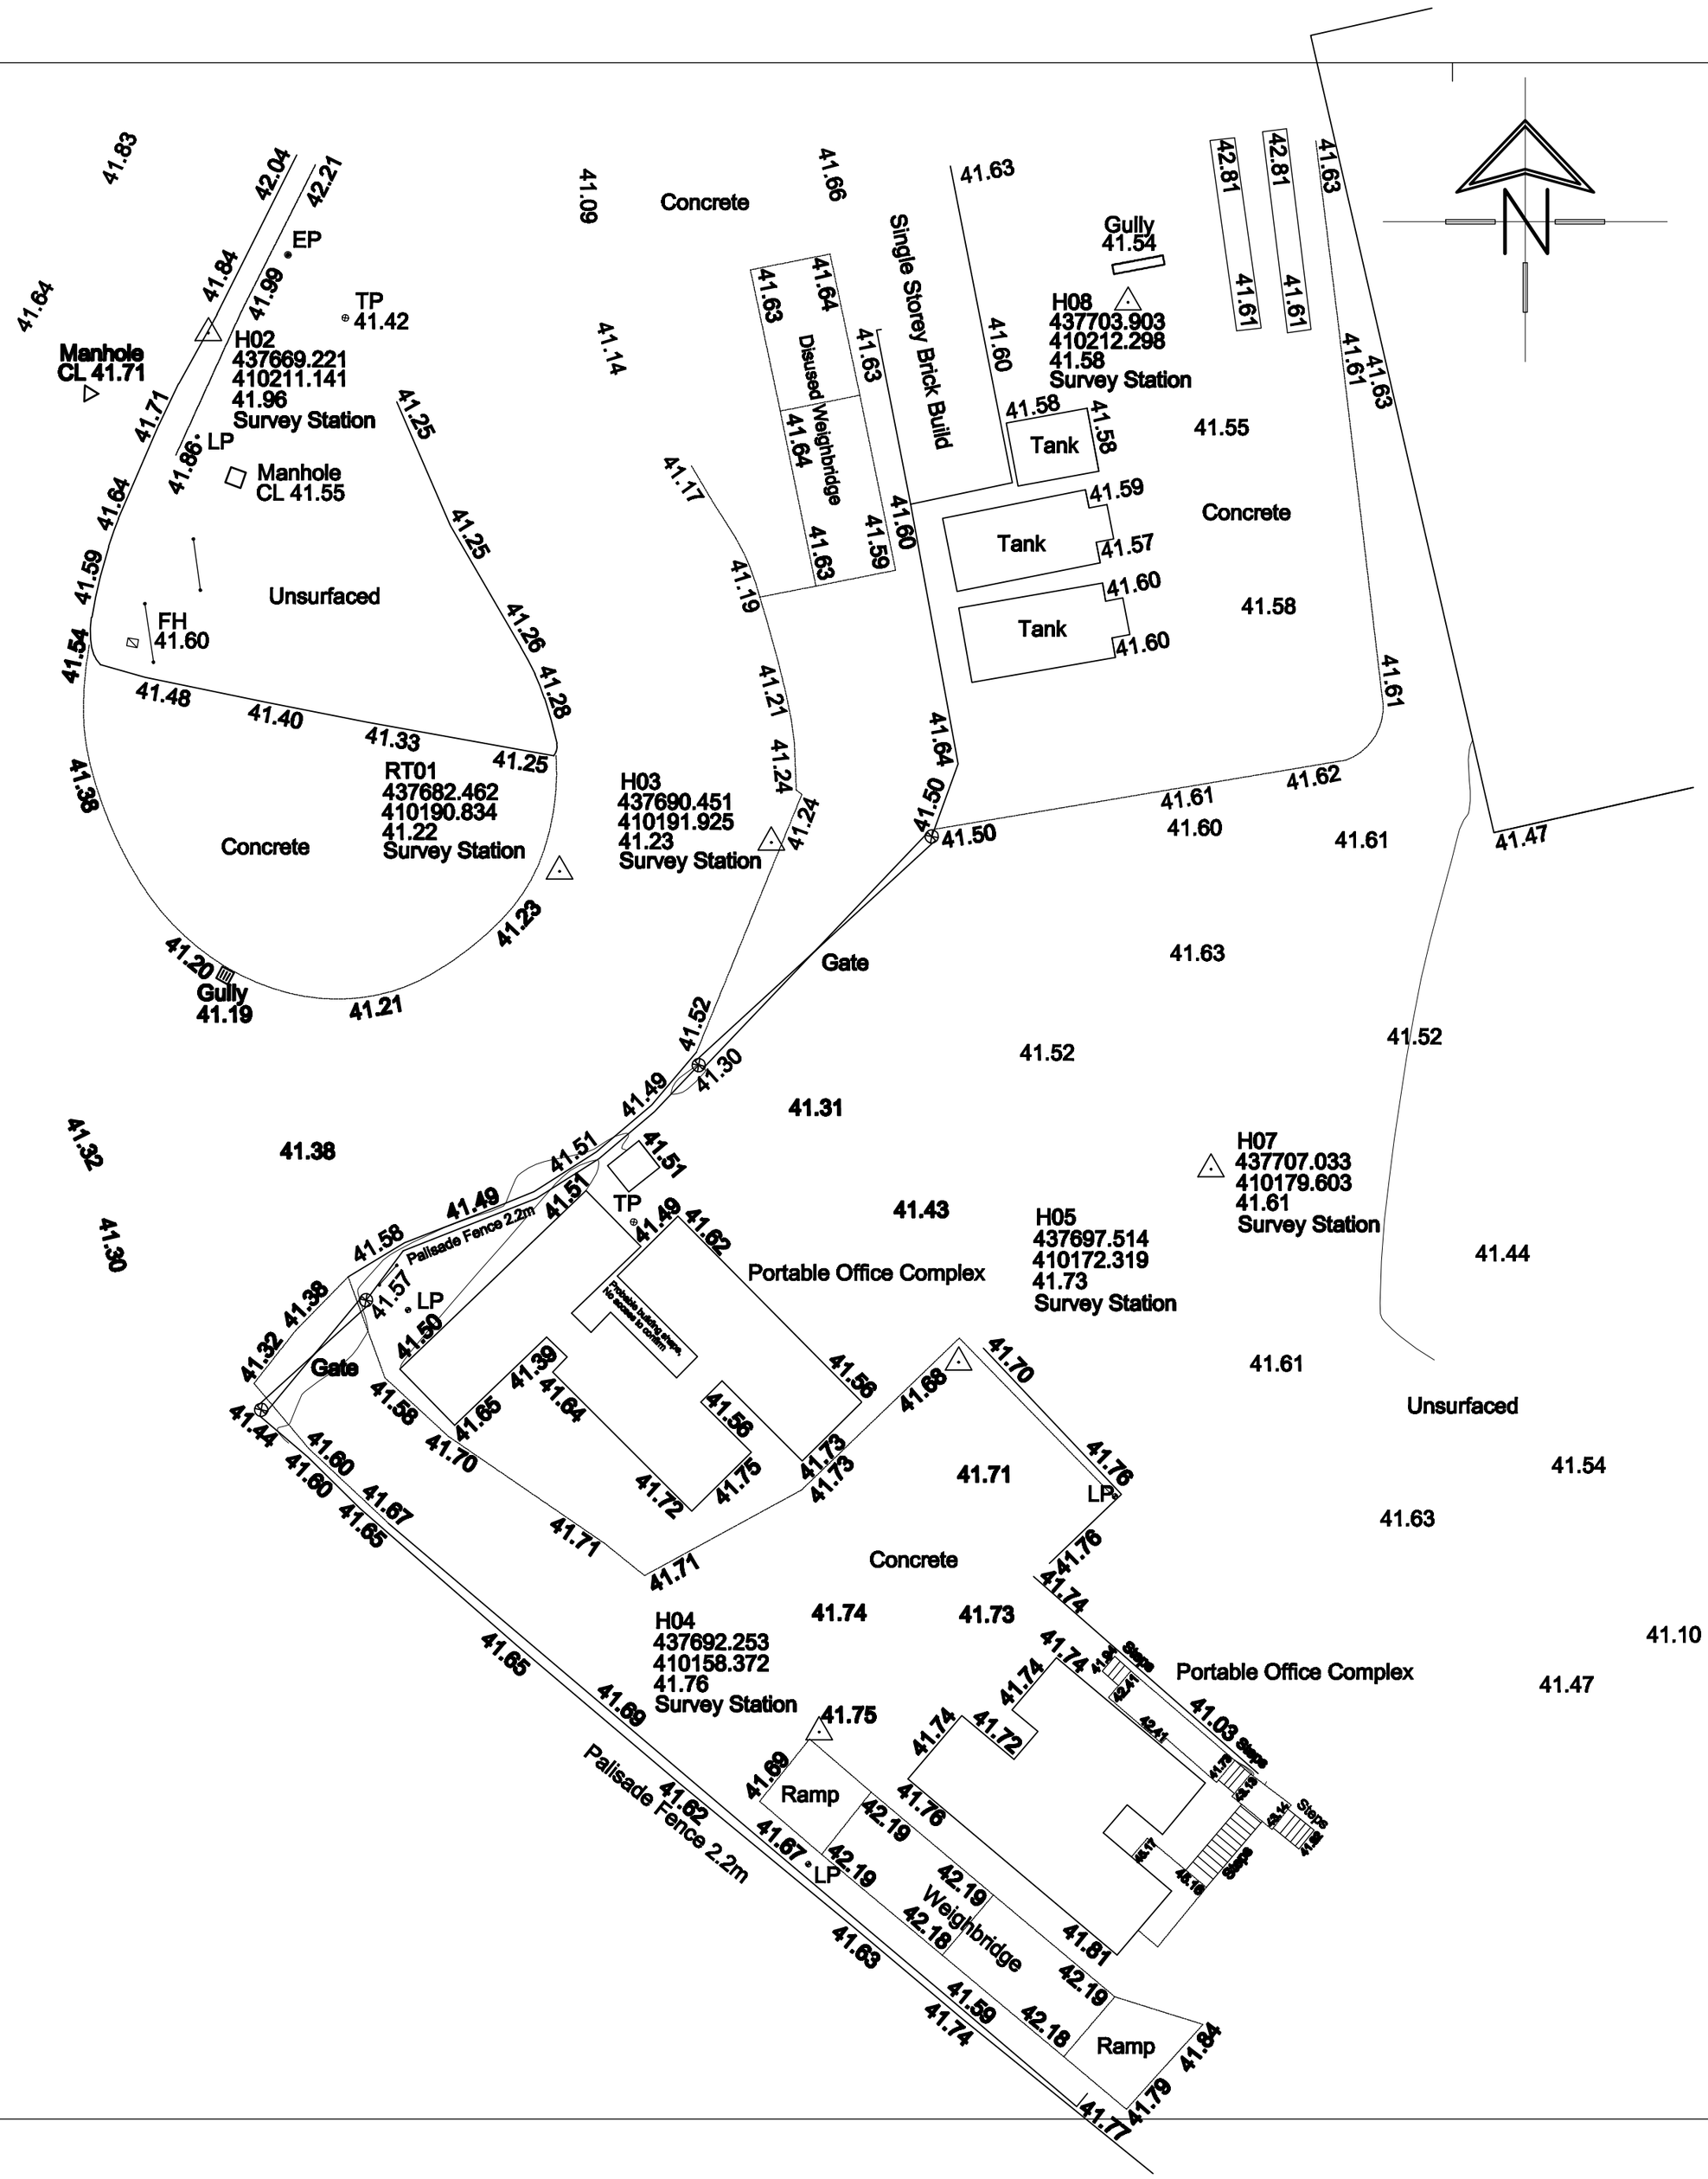


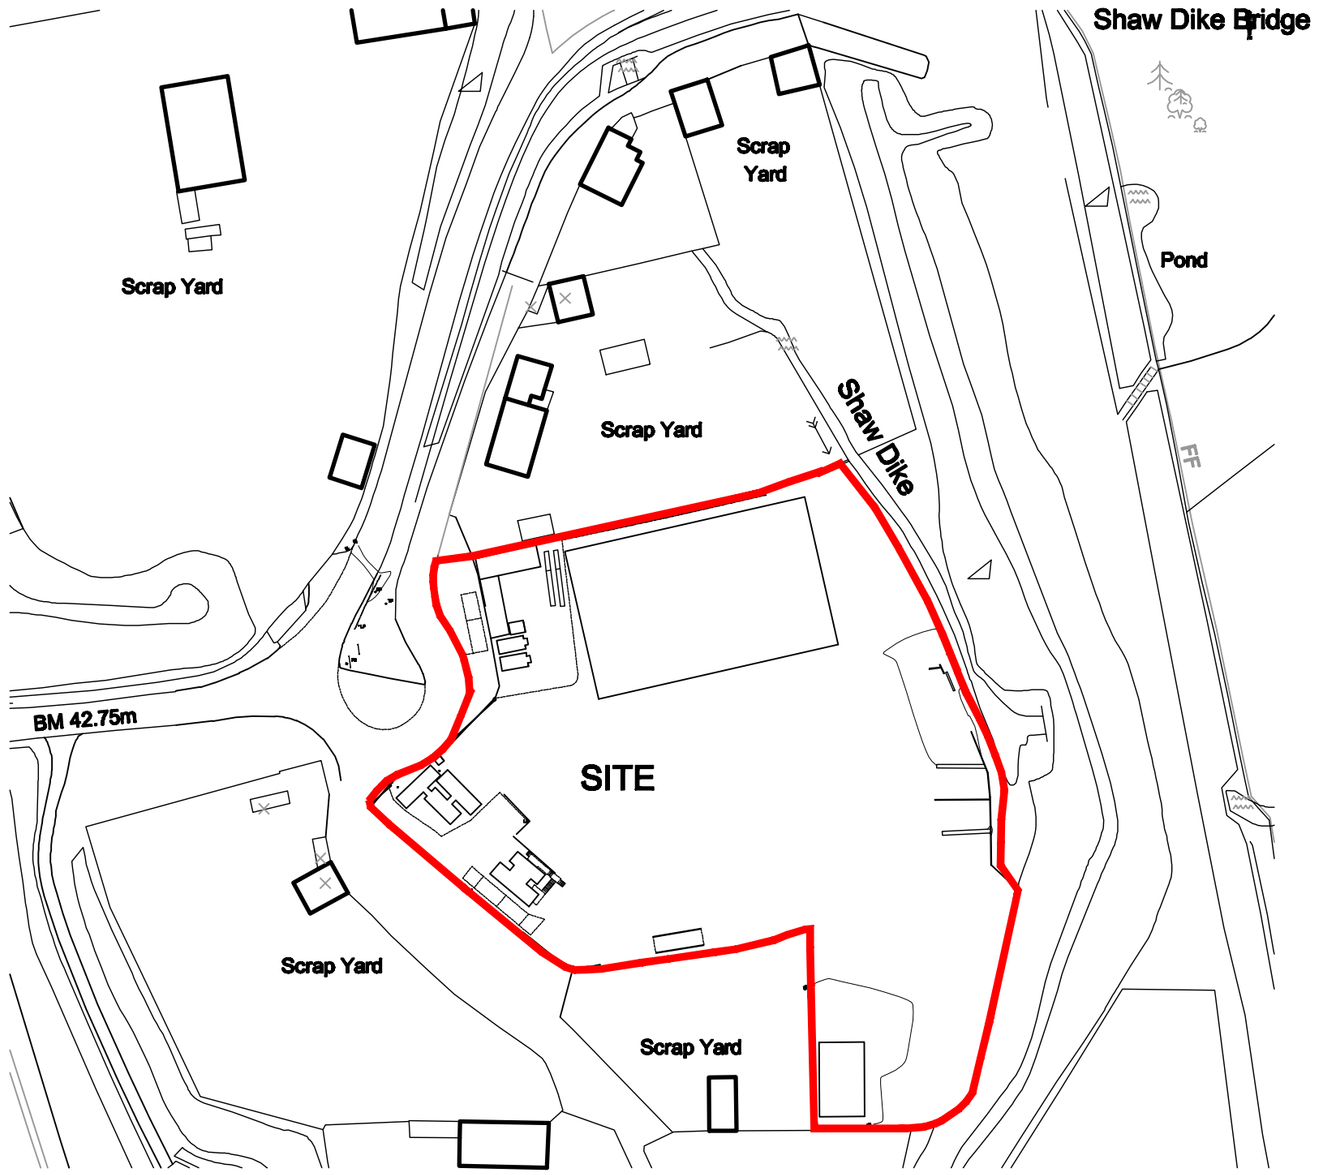

LOCATION PLAN

SCALE 1:1250

White Agus Partnership	128B, NEW ROAD, STAINCROSS, BARNSLEY. S75 6PP PHONE/FAX. 01226 208482 E mail: agus@btinternet.com CHARTERED SURVEYORS AND BUILDING DESIGN CONSULTANTS
Project. PROPOSED OFFICES DTS ENVIRONMENTAL LTD SHAW LANE, CARLTON, BARNSLEY	Client. DTS ENVIRONMENTAL LTD
Drawing Title. SURVEY	Date. MARCH 2008 · Scale. 1:200 @ A2
	Ref. 07–108 · Dwg. No. 07 · Rev.

Date	Suffix	Description	Date	Suffix	Description