



1. THIS DRAWING IS BASED UPON BERKELEY DEVEER PROPOSED SITE LAYOUT DRAWING AH.03.002 RECEIVED 10/07/2019, BMBC STREET LIGHTING DESIGN 1300/1 RECEIVED 03/09/2019, CSL SURVEYS TOPOGRAPHICAL SURVEY DRAWING 10432-01 DATED JANUARY 2018, YORKSHIRE WATER RECORD DRAWINGS RECEIVED 14/12/2017, G.P. DRAIN SURVEYS DRAINAGE CCTV SURVEY DATED 13/02/2018 AND ORDNANCE SURVEY DATA.
2. THIS DRAWING IS TO BE READ IN CONJUNCTION WITH FORTHEM STANDARD HIGHWAY DETAILS DRAWING REFERENCE 1018 - 113.
3. THIS DRAWING IS TO BE READ IN CONJUNCTION WITH BARNSLEY METROPOLITAN DISTRICT COUNCIL STREET LIGHTING DESIGN DRAWING 1300/1.

DRAWING SUBJECT TO
THE APPROVAL OF
LOCAL AUTHORITY

C	04.12.19	Drawing updated to suit comments from Barnsley MBC and re-titled Section 38/278.	BS
B	29.10.19	Drawing updated to suit comments from Barnsley MBC. Street lighting added.	BS
A	19.07.19	Drawing updated to suit revised site layout and in accordance with comments from Barnsley MBC.	ML
Rev	Date	Amendments	By

Drawing Status.

TENDER PACK

FORTEM

FORTEM Civil Engineering Consultants Ltd
T. 07377 556170 / 07748982468
E. info@fortemconsultants.co.uk
W. www.fortemconsultants.co.uk

Client

ALFA HOMES

Project

COTE LANE, THURGOLAND

Drawing Title

SECTION 38/278 LAYOUT

Drawn: PB
Checked: RD

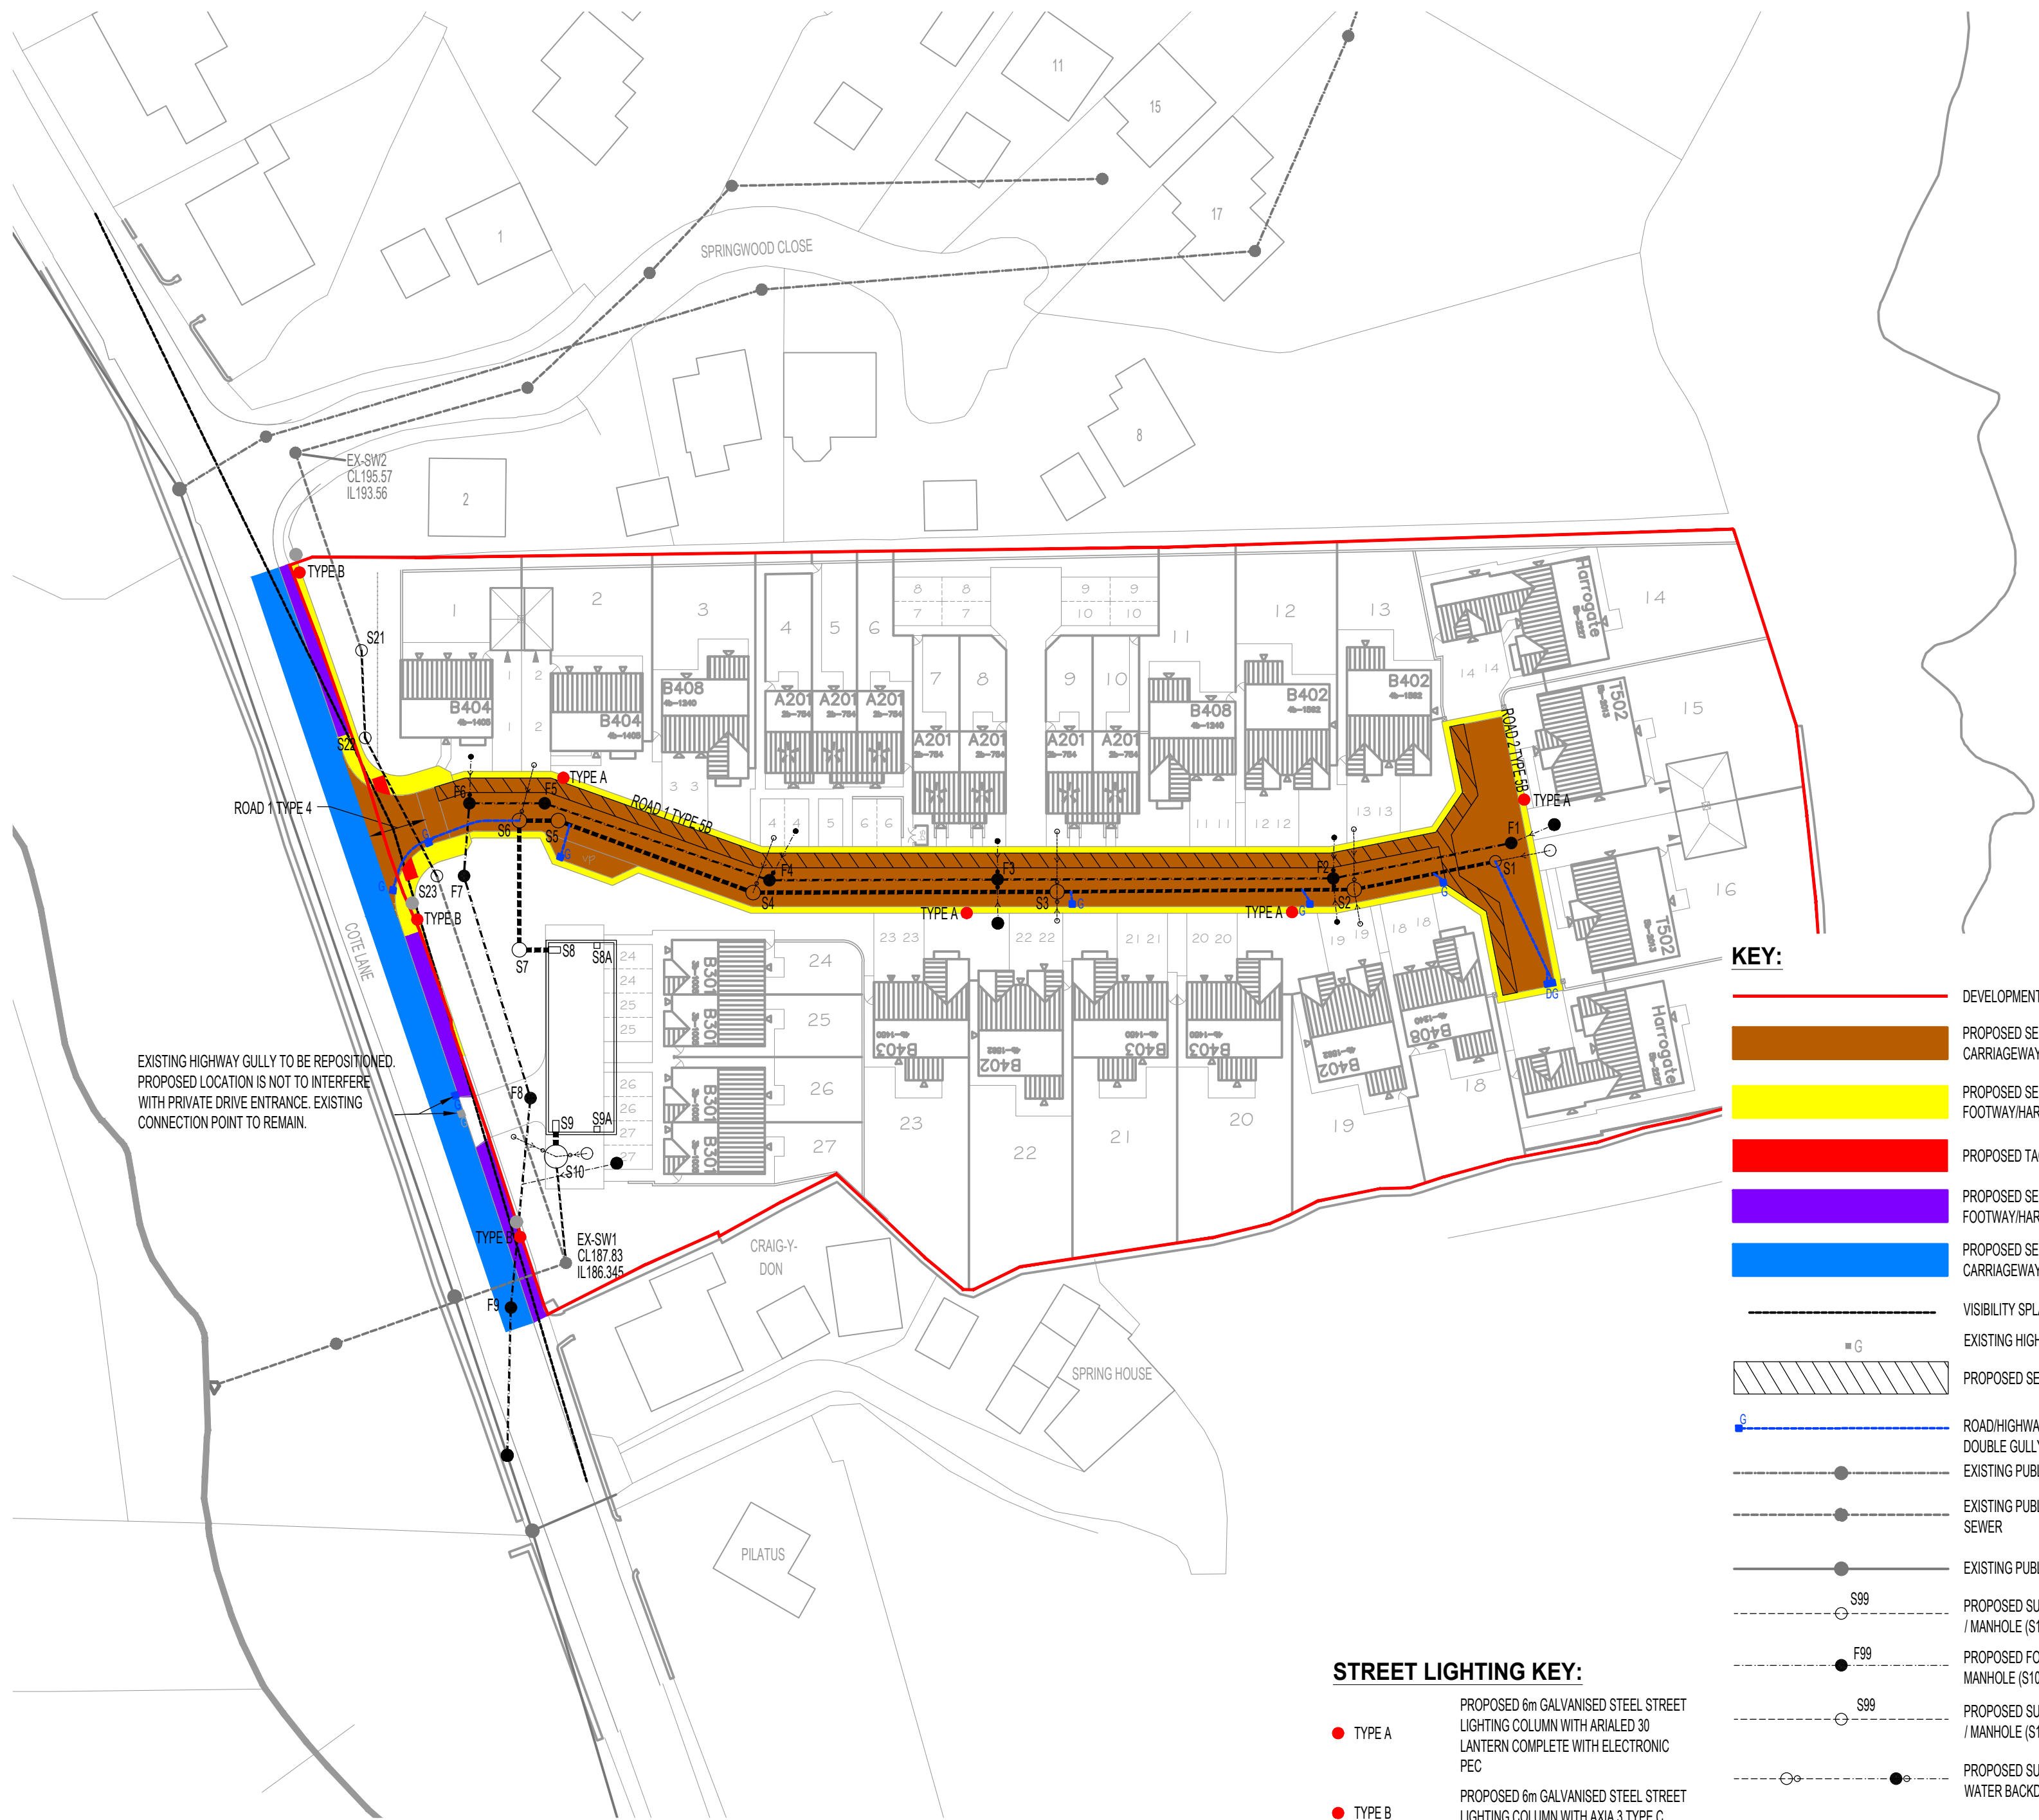
Scale: 1:500 @ A2
Date: JAN 2019

Drawing No.

1018 - 110

Rev

 
 
C



STREET LIGHTING KEY:

- | | |
|----------|--|
| ● TYPE A | PROPOSED 6m GALVANISED STEEL STREET LIGHTING COLUMN WITH ARIAELO 30 LANTERN COMPLETE WITH ELECTRONIC PEC |
| ● TYPE B | PROPOSED 6m GALVANISED STEEL STREET LIGHTING COLUMN WITH AXIA 3 TYPE C LUMINAIRE AND ELECTRONIC PEC |
| ● | EXISTING STREET LIGHTING TO BE REMOVED |

KEY:

- | | |
|---|---|
|  | DEVELOPMENT BOUNDARY |
|  | PROPOSED SECTION 38 AGREEMENT CARRIAGEWAY |
|  | PROPOSED SECTION 38 AGREEMENT FOOTWAY/HARD MARGIN |
|  | PROPOSED TACTILE CROSSING |
|  | PROPOSED SECTION 278 AGREEMENT FOOTWAY/HARD MARGIN |
|  | PROPOSED SECTION 278 AGREEMENT CARRIAGEWAY |
|  | VISIBILITY SPLAY (2.4 x 70m) |
|  | EXISTING HIGHWAY GULLY |
|  | PROPOSED SERVICE MARGIN |
|  | ROAD/HIGHWAY GULLY (DG DENOTES DOUBLE GULLY) |
|  | EXISTING PUBLIC FOUL WATER SEWER |
|  | EXISTING PUBLIC SURFACE WATER SEWER |
|  | EXISTING PUBLIC COMBINED SEWER |
|  | PROPOSED SURFACE WATER SEWER / MANHOLE (S185) |
|  | PROPOSED FOUL WATER SEWER / MANHOLE (S104) |
|  | PROPOSED SURFACE WATER SEWER / MANHOLE (S104) |
|  | PROPOSED SURFACE WATER & FOUL WATER BACKDROPS |
|  | PROPOSED FOUL WATER LATERAL / DEMARCATION CHAMBER (S104) |
|  | PROPOSED SURFACE WATER LATERAL DEMARCATION CHAMBER (S104) |