


Notes:

- This drawing is copyright.
- Do not scale dimensions from this drawing.
- This drawing is to be read in conjunction with all other relevant drawings.
- All discrepancies on this drawing are to be reported to the architect.
- Do not modify any element of this drawing.
- Use drawing only for purpose(s) issued.

North Sign / Key Plan

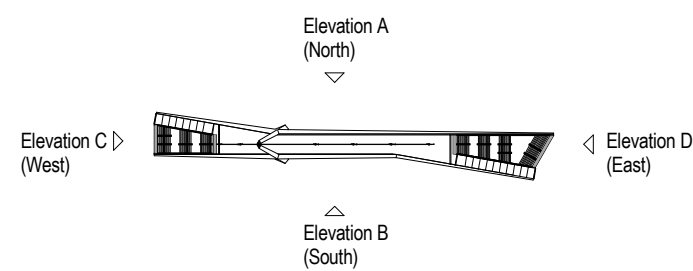

The following external model files are included within this drawing:

- KEY**
1. Pylon - painted steel
 2. Parapet (outer) - painted steel
 3. Parapet (inner) - painted steel (contrasting colour)
 4. Soffit - painted steel
 5. Handrail - timber
 6. Anti-slip Resin to deck and stairs
 7. Steel structure to Structural Engineer's detail
 8. Cable and connections to Structural Engineer's detail
 9. Pylon uplight
 10. Integrated LED lighting
 11. Profiled metal cladding to stairs and funicular enclosure
 12. Double doors to plant
 13. Doors to bicycle store
 14. Glazed enclosure to funicular lift
 15. Tactile surface
 16. Outdoor Market Stalls
 17. Drainage channel. Positive drainage will be provided to the bridge and discharged into the local drainage network.

BOUNDARY KEY

F1 - Profiled metal fence
F2 - Metal railing fencing

NOTE
Datum Level +0.00m = +92.35m

Refer to Landscape Architect's drawing no.
BGW2-IBI-XX-PN-L-G700-0001 for public realm proposal.

Rev	Date	Revision Notes	WL	SL
P01	27.07.18	Planning Issue.		
			Dn	Rv


Barnsley Metropolitan Borough Council




Project
Barnsley Pedestrian Bridge

Drawing Title
Proposed Elevations - Sheet 1 of 2

Job Number 50147	Drawing Originated Date 19/07/2018	PAS 1192 Status Code S4
Scale@A1 As indicated	Purpose Planning	
Drawing Number BGW2-IBI-PB-XX-EL-A-F100-0017	Revision 1	

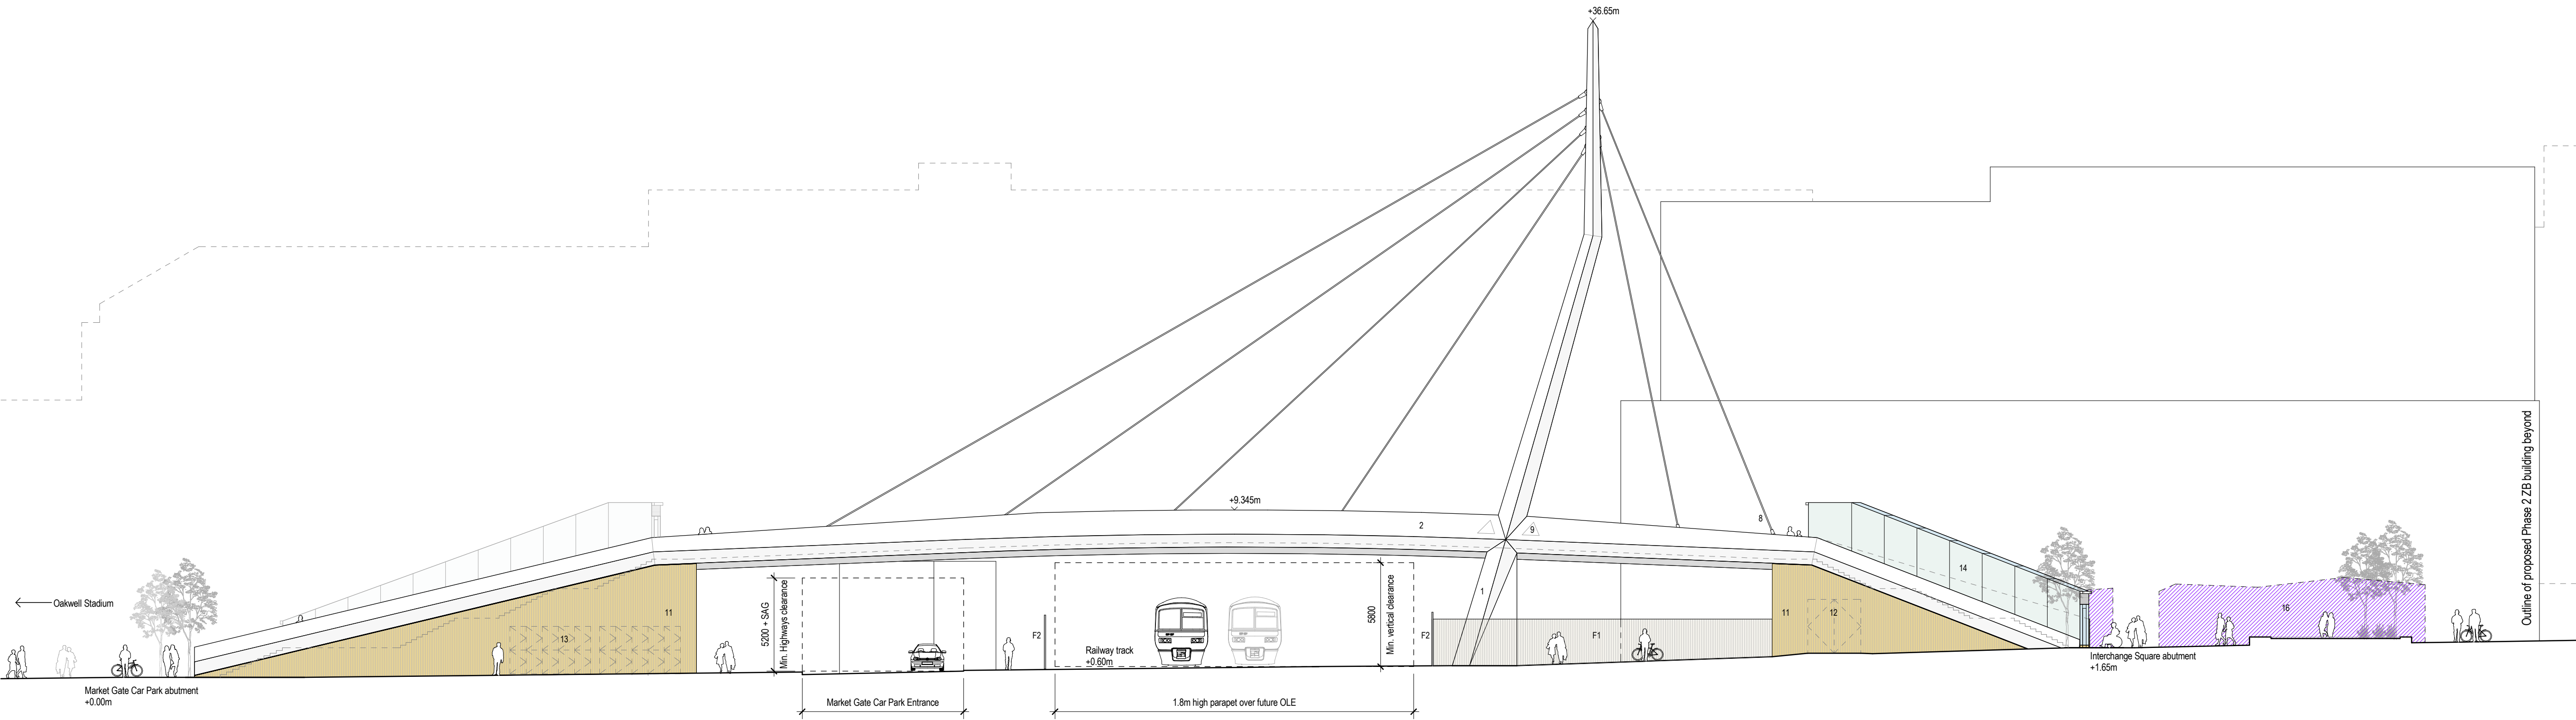

Proposed Elevation A (North)
1:200

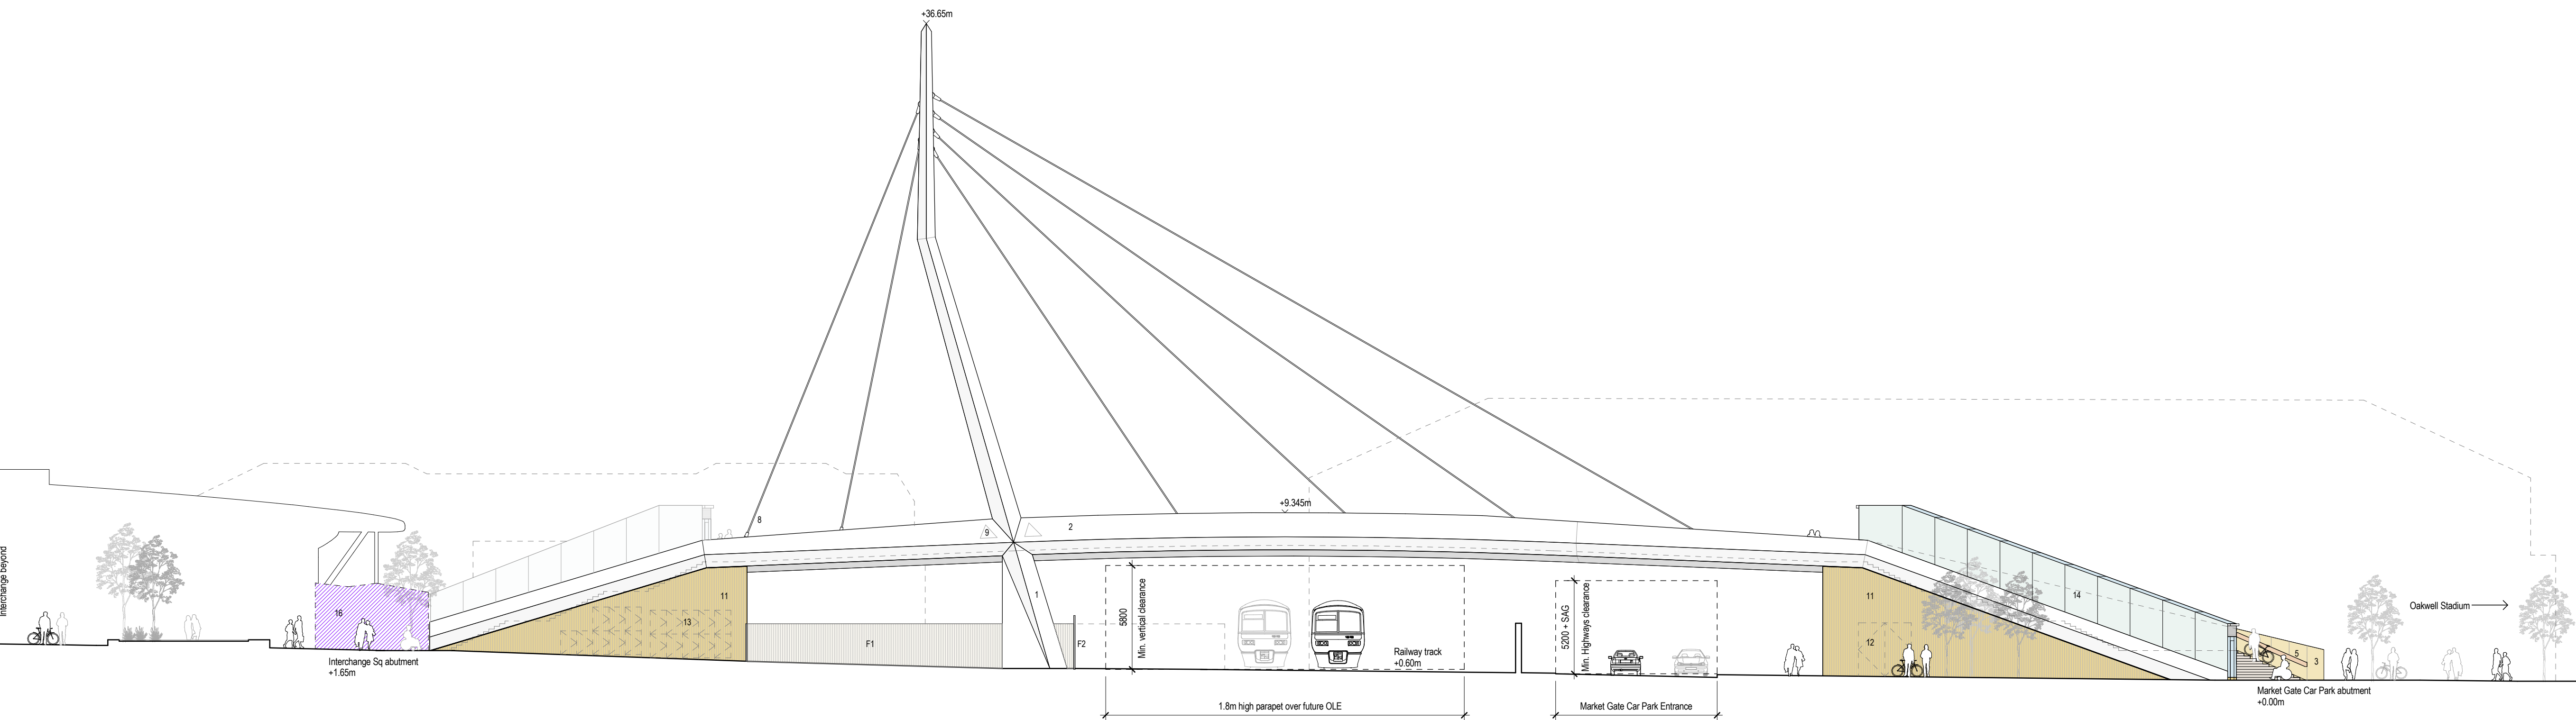

Proposed Elevation A (North)
1:200