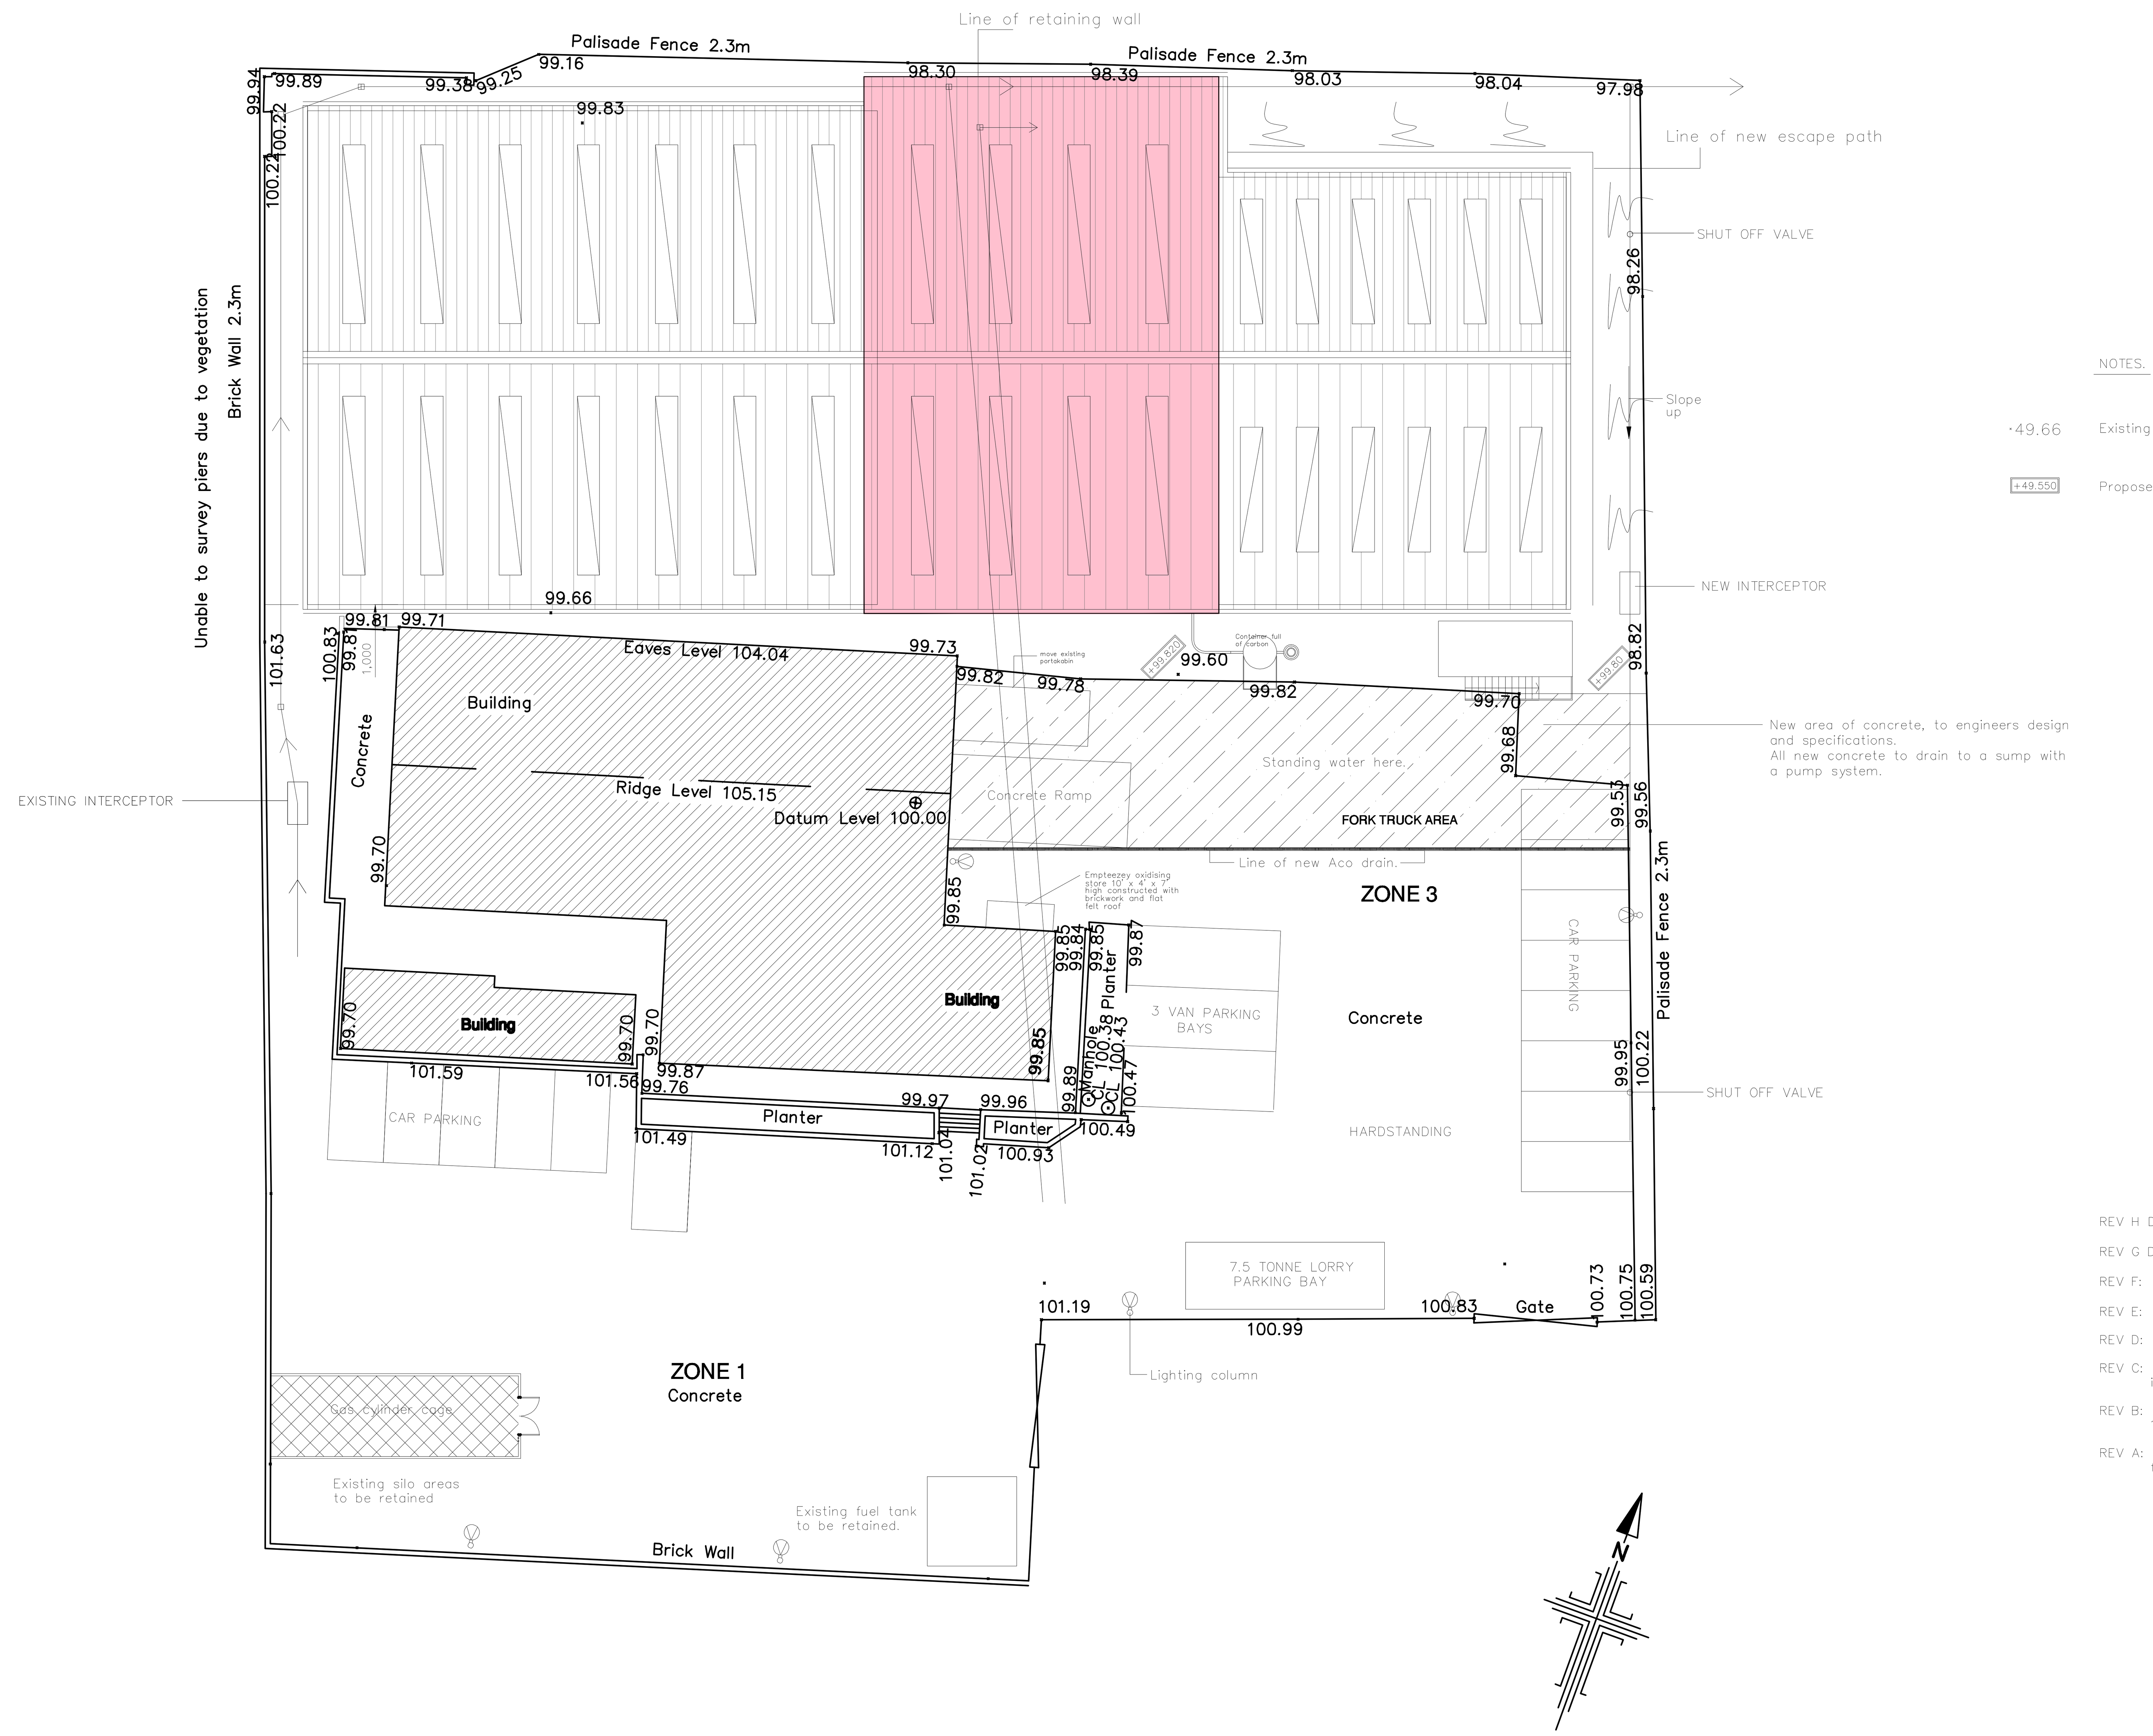

NOTES.

-49.66 Existing Levels

+49.550 Proposed Levels

REV H Drawing update in line with comments from client (11-08-08 JM)

REV G Drawing update in line with comments from client (14-07-08 JM)

REV F: Drawing updated following meeting with client (08-05-08 ADB)

REV E: Drawing updated following meeting with client (07-09-07 JM)

REV D: Drawing showing external lighting and skip area JDPM 20.02.07

REV C: Levels amended slightly as shown, new area of concrete identified on plan along with new Aco. 03.03.06. MF.

REV B: Drawing updated following receipt of the topographical survey. 19.01.06. MF.

REV A: Drawing updated as shown, zone five building moved 1m away from existing workshop, skip area indicated. 05.12.05. MF.

KENNEDY DESIGN LTD.

CAVANGROVE HOUSE
153 DONCASTER ROAD
GOLDTHORPE
ROTHERHAM
SOUTH YORKSHIRE
S63 9JA
TEL - 01709 898398
FAX - 01709 891394
E-MAIL - info@kdesignuk.com
www.kdesignuk.com

client:– G. K. Enviro

project:– Proposed Industrial Unit
Carlton Industrial Estate,
Shawfield
Barnsley

title:– Proposed Site Plan

scale:– 1:200 @ A1 Paper Size.

job number:– E37-01 **revision:–** H

date:– 17.08.05

Kennedy Design Ltd, Registered in England 4479062 V.A.T. Reg. No 565 6912 02