




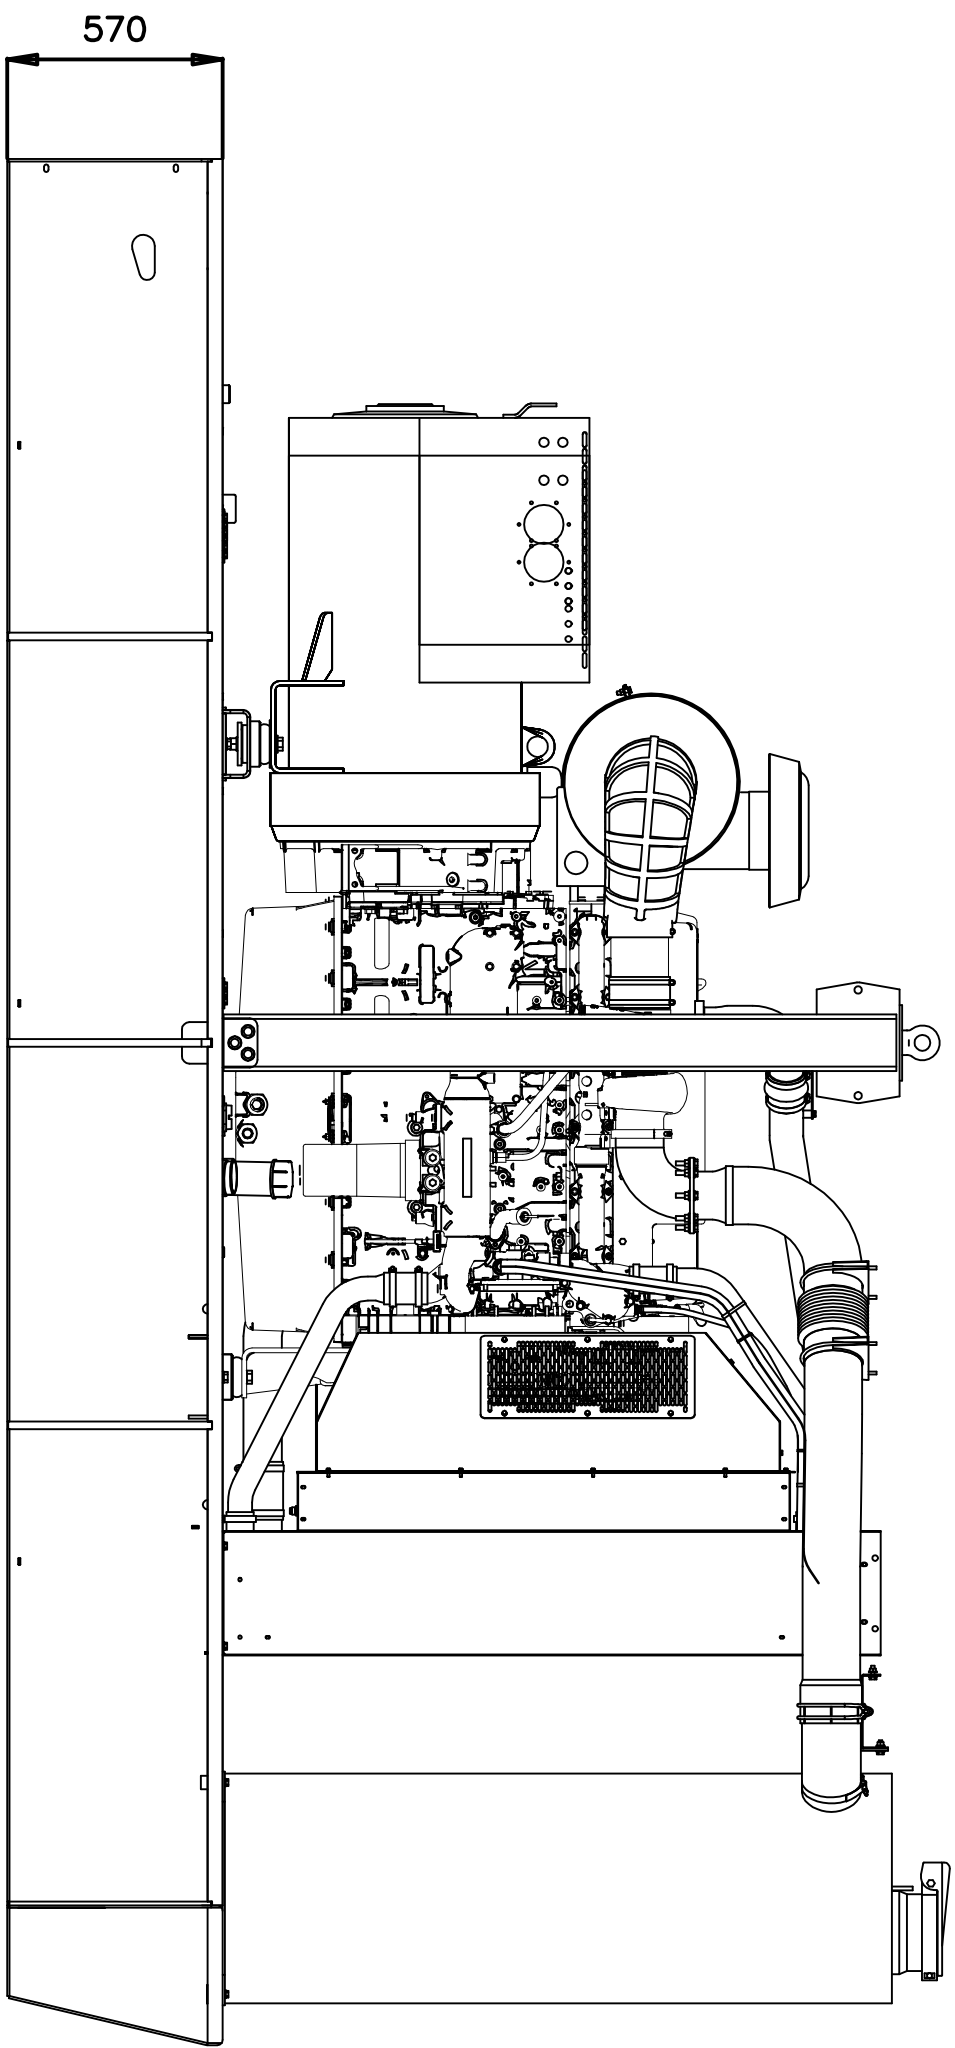


CANOPY REMOVAL

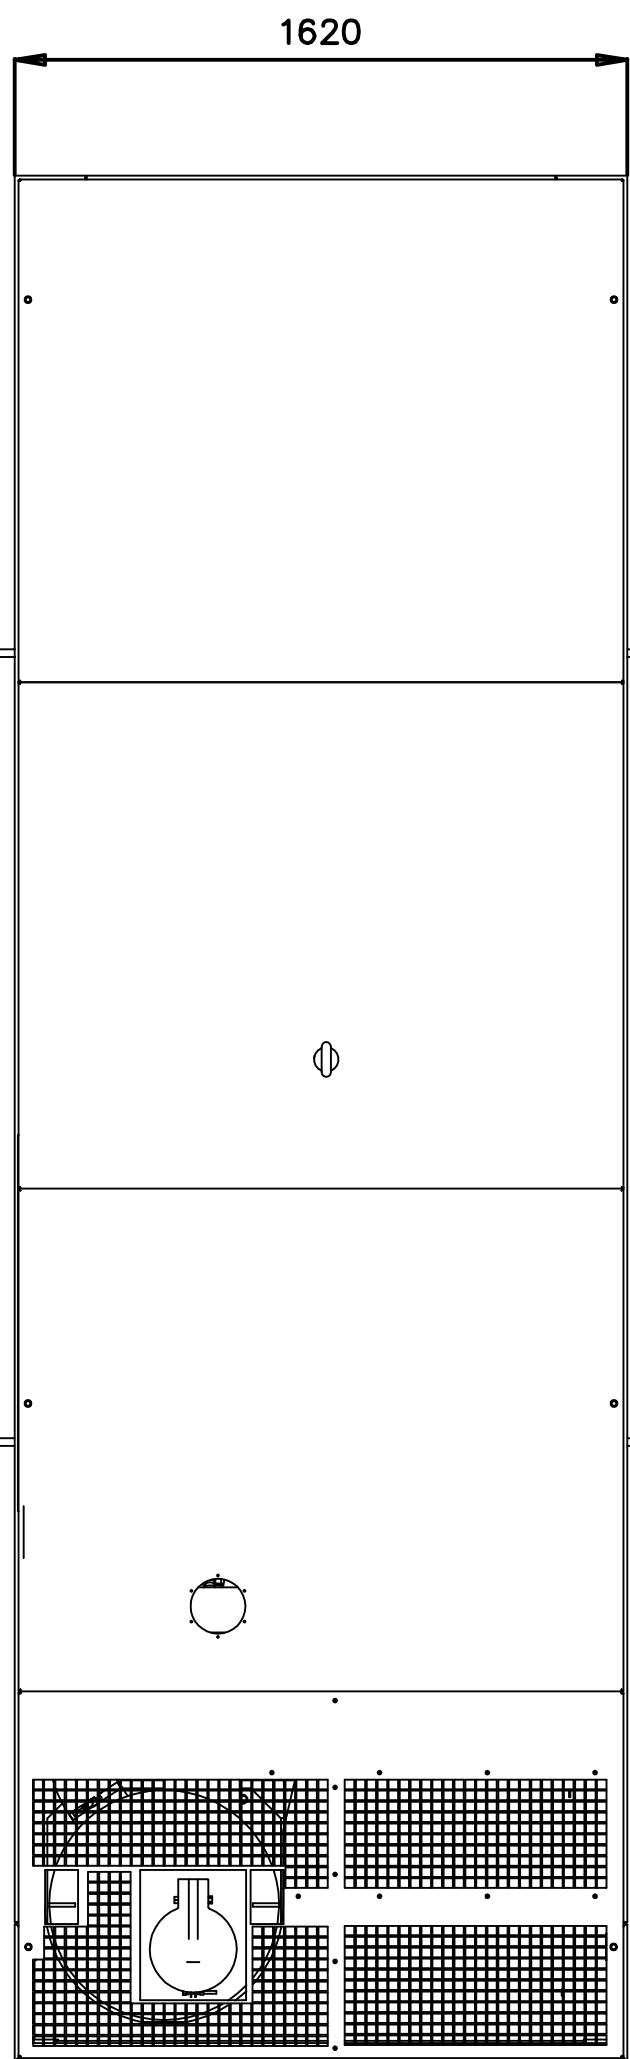

PLAN VIEW

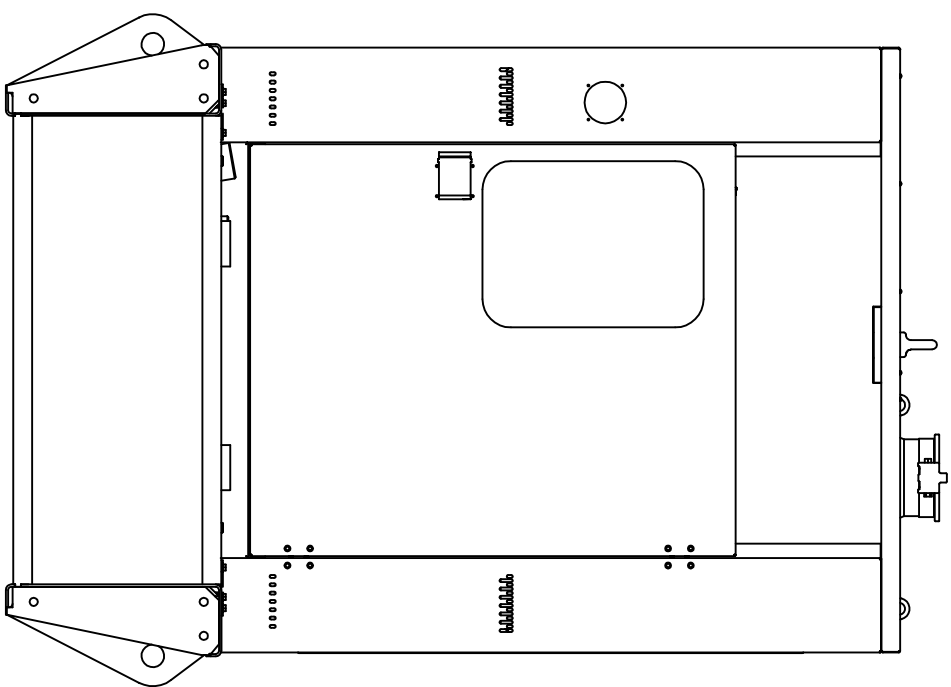

REAR VIEW

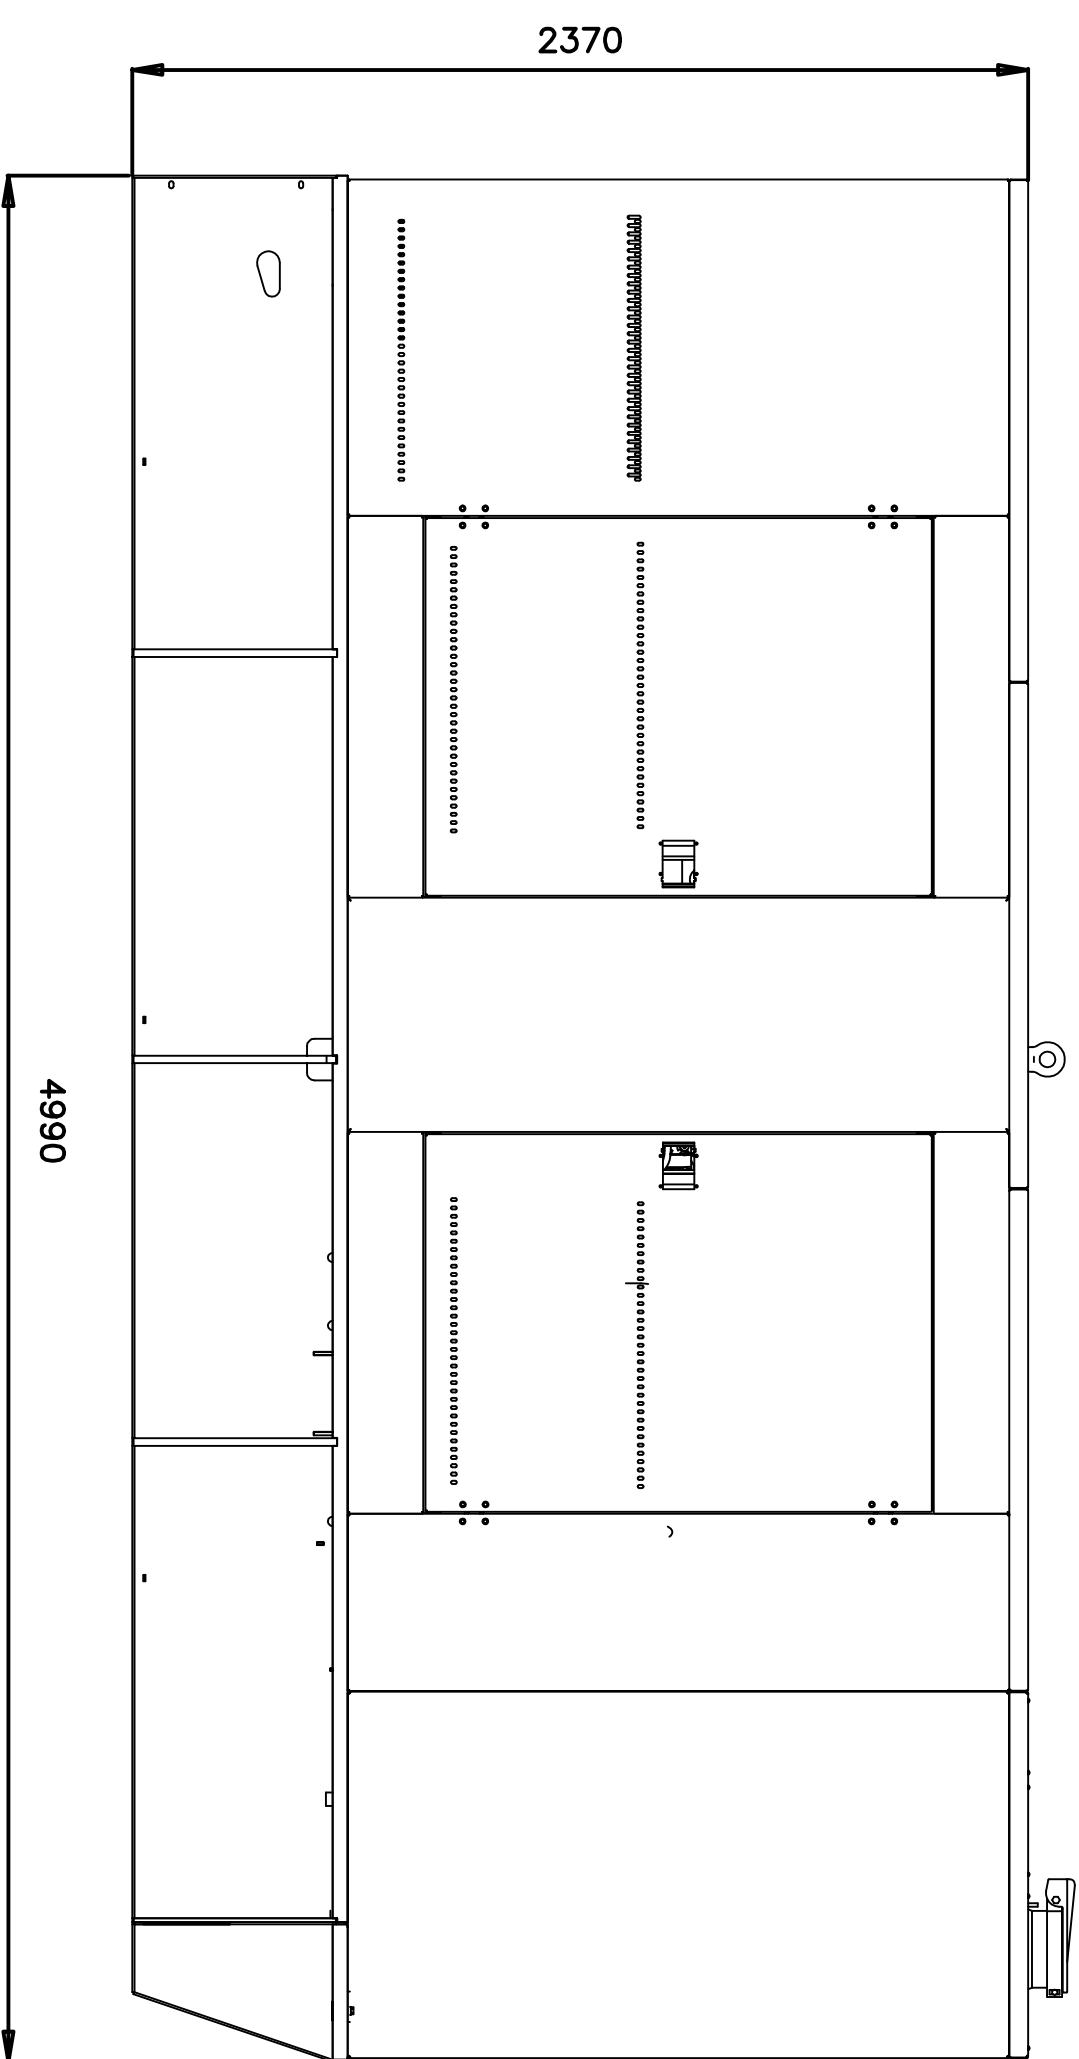

A		F		E		D		C		B		A	
1		2		3		4		5		6		7	
1		2		3		4		5		6		7	
