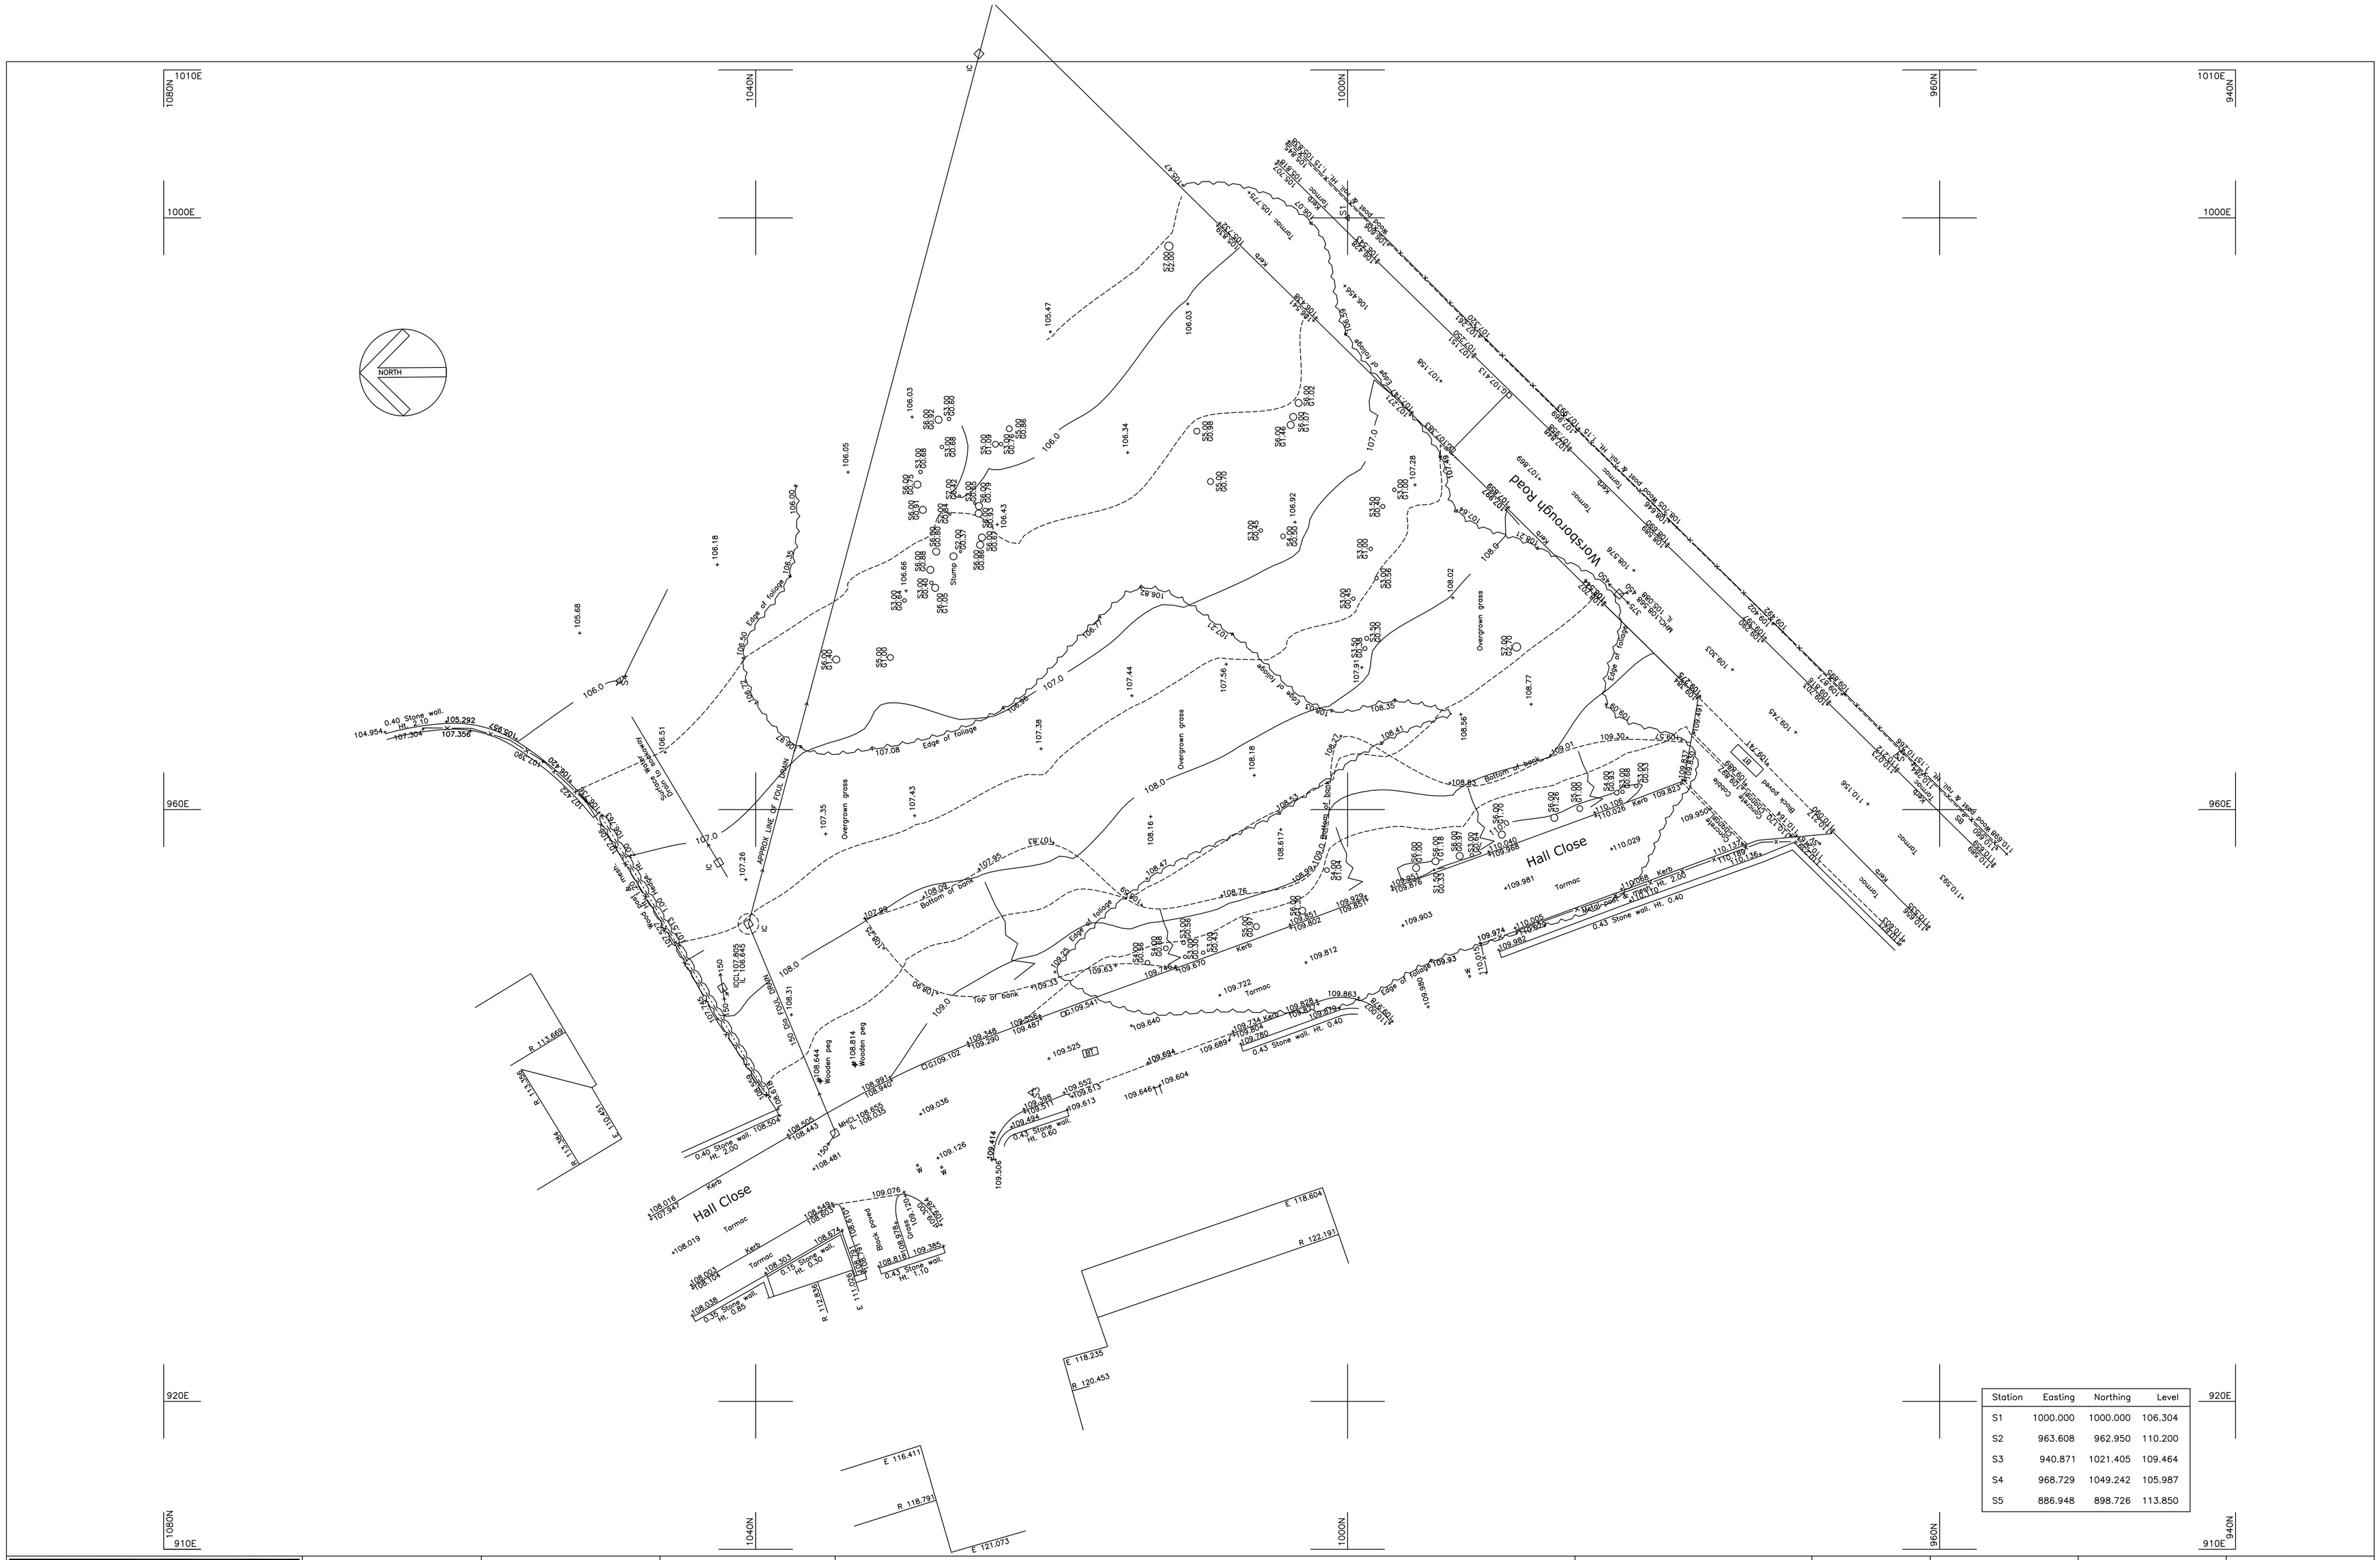

Station	Easting	Northing	Level
S1	1000.000	1000.000	106.304
S2	963.608	962.950	110.200
S3	940.871	1021.405	109.464
S4	968.729	1049.242	105.987
S5	886.948	898.726	113.850

HAYCOCK & TODD
LAND SURVEY CONSULTANTS•ARCHITECTURAL SURVEYORS
The Hollies, 43 Church Street, Royston, Barnsley, S71 4QU
T : 01226 709630 F : 01226 709631
E : info@land-surveying.co.uk W : land-surveying.co.uk

LEGEND

Manhole shown thus	MH
Inspection Cover	IC
Lamphole	O LH
Gully	LG
Lampost	LP
Telegraph Post	TP
Electricity Poles	EP
Road Traffic Signs	RS
Traffic Lights	TL
General Post Office	GPO
Post Office Telephones	POT
Fire Hydrant	FH
Safety Valve	SV
Stopcock Water	SCW
Stopcock Gas	Gas
Unknown Stoptap	ST
Spot Level	+123.562
Kerb Line	
Fence Line	Wood post & rail
Or	
Hedge Line	
Contours 5m Interval	105
Contours 1m Interval	33
Tree Spread	S 5.0
Girth	G 1.30
Cover Level	CL 112.335
Invert Level	IL 111.733
Foul Drain	
Surface Water	
Unknown Service	Serv
Survey Station	S34 Or △53
Floor Level	FL 10.907
Height floor to structural soffit	SS 2.87
Height floor to false ceiling	FC 2.22
Height floor to sill	S 0.67
Height of window	W 1.23
Height of Door	D 1.98
Height floor to underside of Beam	US 3.61
Vent	V
Fall Pipe	FP
Sky Light	SL
Water Closet	WC
Sink	S
Boxed Column	B
Shop fitting or cladding	

SITE SURVEY

HALL CLOSE - WORSBOROUGH.

Sheet Diagram

Sheet 1 of 1

Date of Survey
August 2012

Surveyed by SH

Datum
OSBM Situated on No3 Worsbrough Road. value 114.970m

Survey Job No. S7729

Drawn by SH

Checked by PBT

Scale 1/200

S7729