


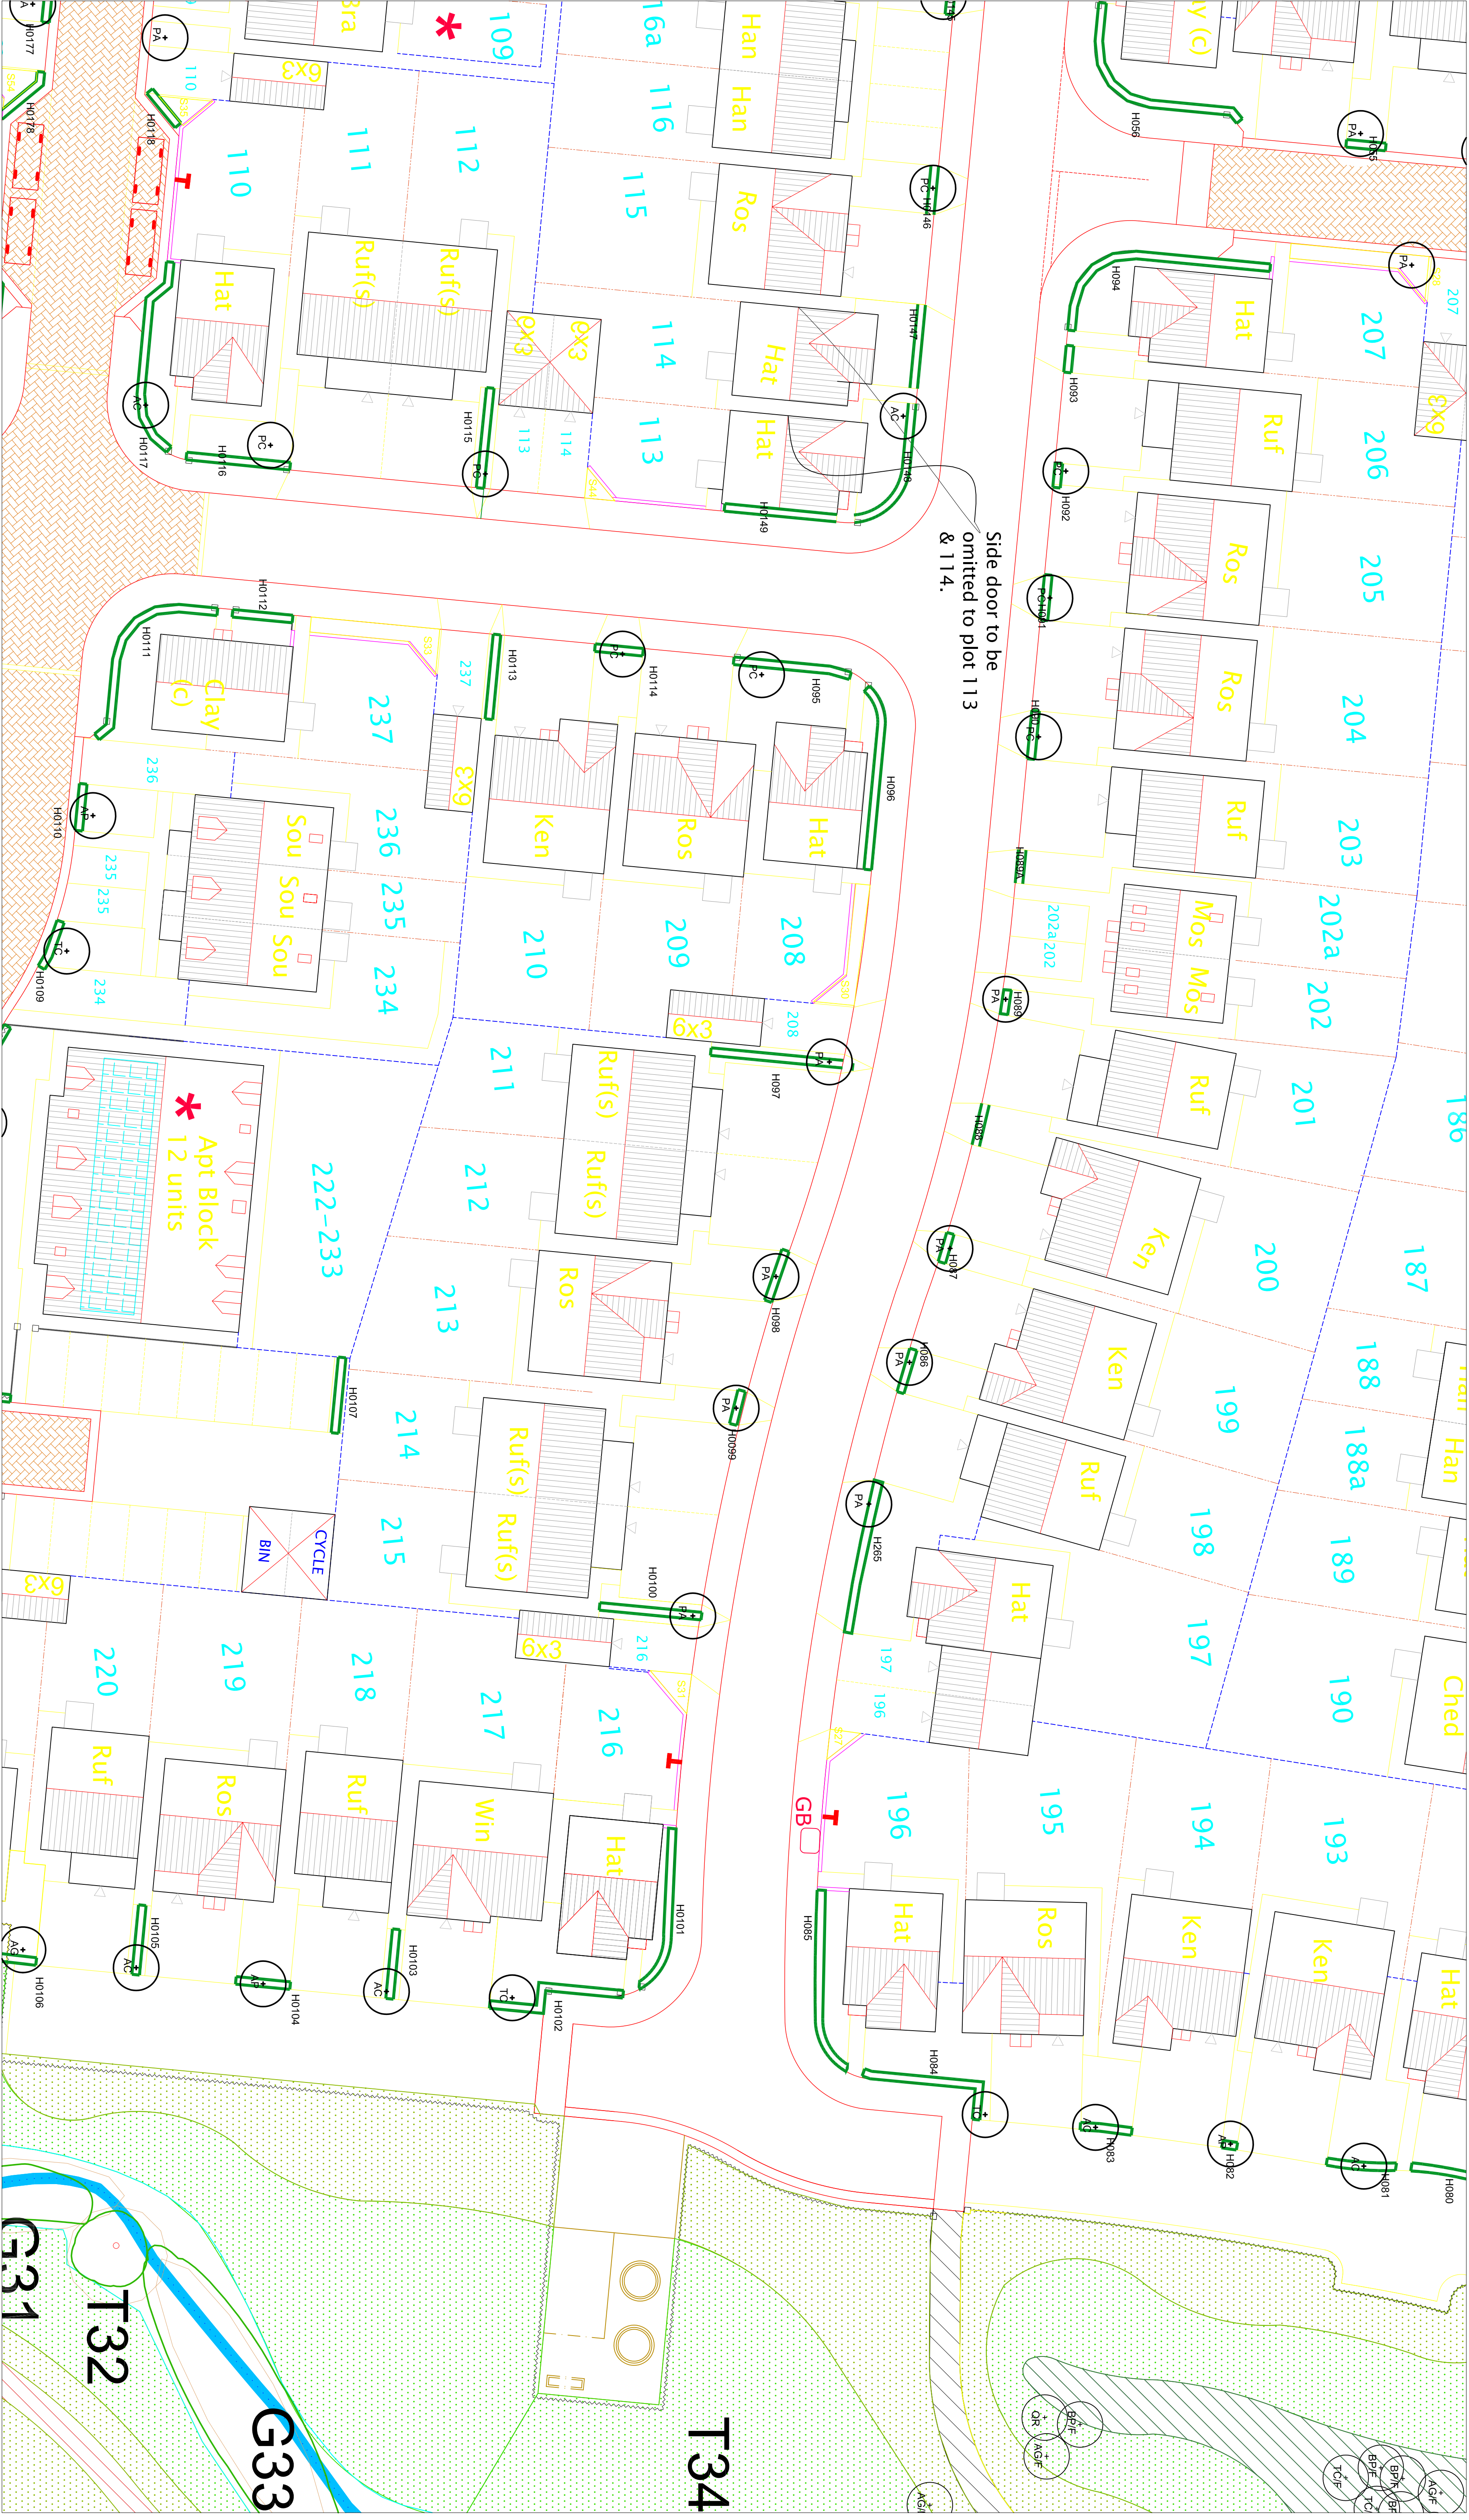

Existing Trees
Refer to drawing Appendix 4: Tree Protection Plan Ref: 1310 for trees to be retained / removed produced by:
AWA Tree Consultants

Proposed Hedges
H222

Proposed Shrub Beds
S01

Wildflower Grass:
EMSF Mix by Emorsgate Seeds:
Sowing Rate: 1.5g/m²

Amenity Grass:
A22 Mix by Germinall Seeds:
Sowing Rate: 50.00g/m²

Existing Watercourse.
Refer to Ecological Estates report EE-P-007-01 for recommendations to this area

Proposed Bulb Planting

Proposed Footpath

LOCATION PLAN

Note:
To be read in conjunction with drawings
5685-93-01, 015, 016, 017

Robinson Landscap Design
The Studio, Hedgely, North Bank
Haydon Bridge, Hexham, NE47 6LY
Tel: 01434 684 100
info@robinsonlandscapedesign.co.uk

Project	Withorpe, Barnsley
Drawing Name	Planting Plan 6 of 13
Drawing No:	5685-93-006
Scale: of A1:	1:200
Drawn:	TR
Checked:	
Date:	13-02-2015

Rev	Description	Checked	By
A	Drawn	TR	TR
B	Drawn	TR	TR
C	Drawn	TR	TR
