


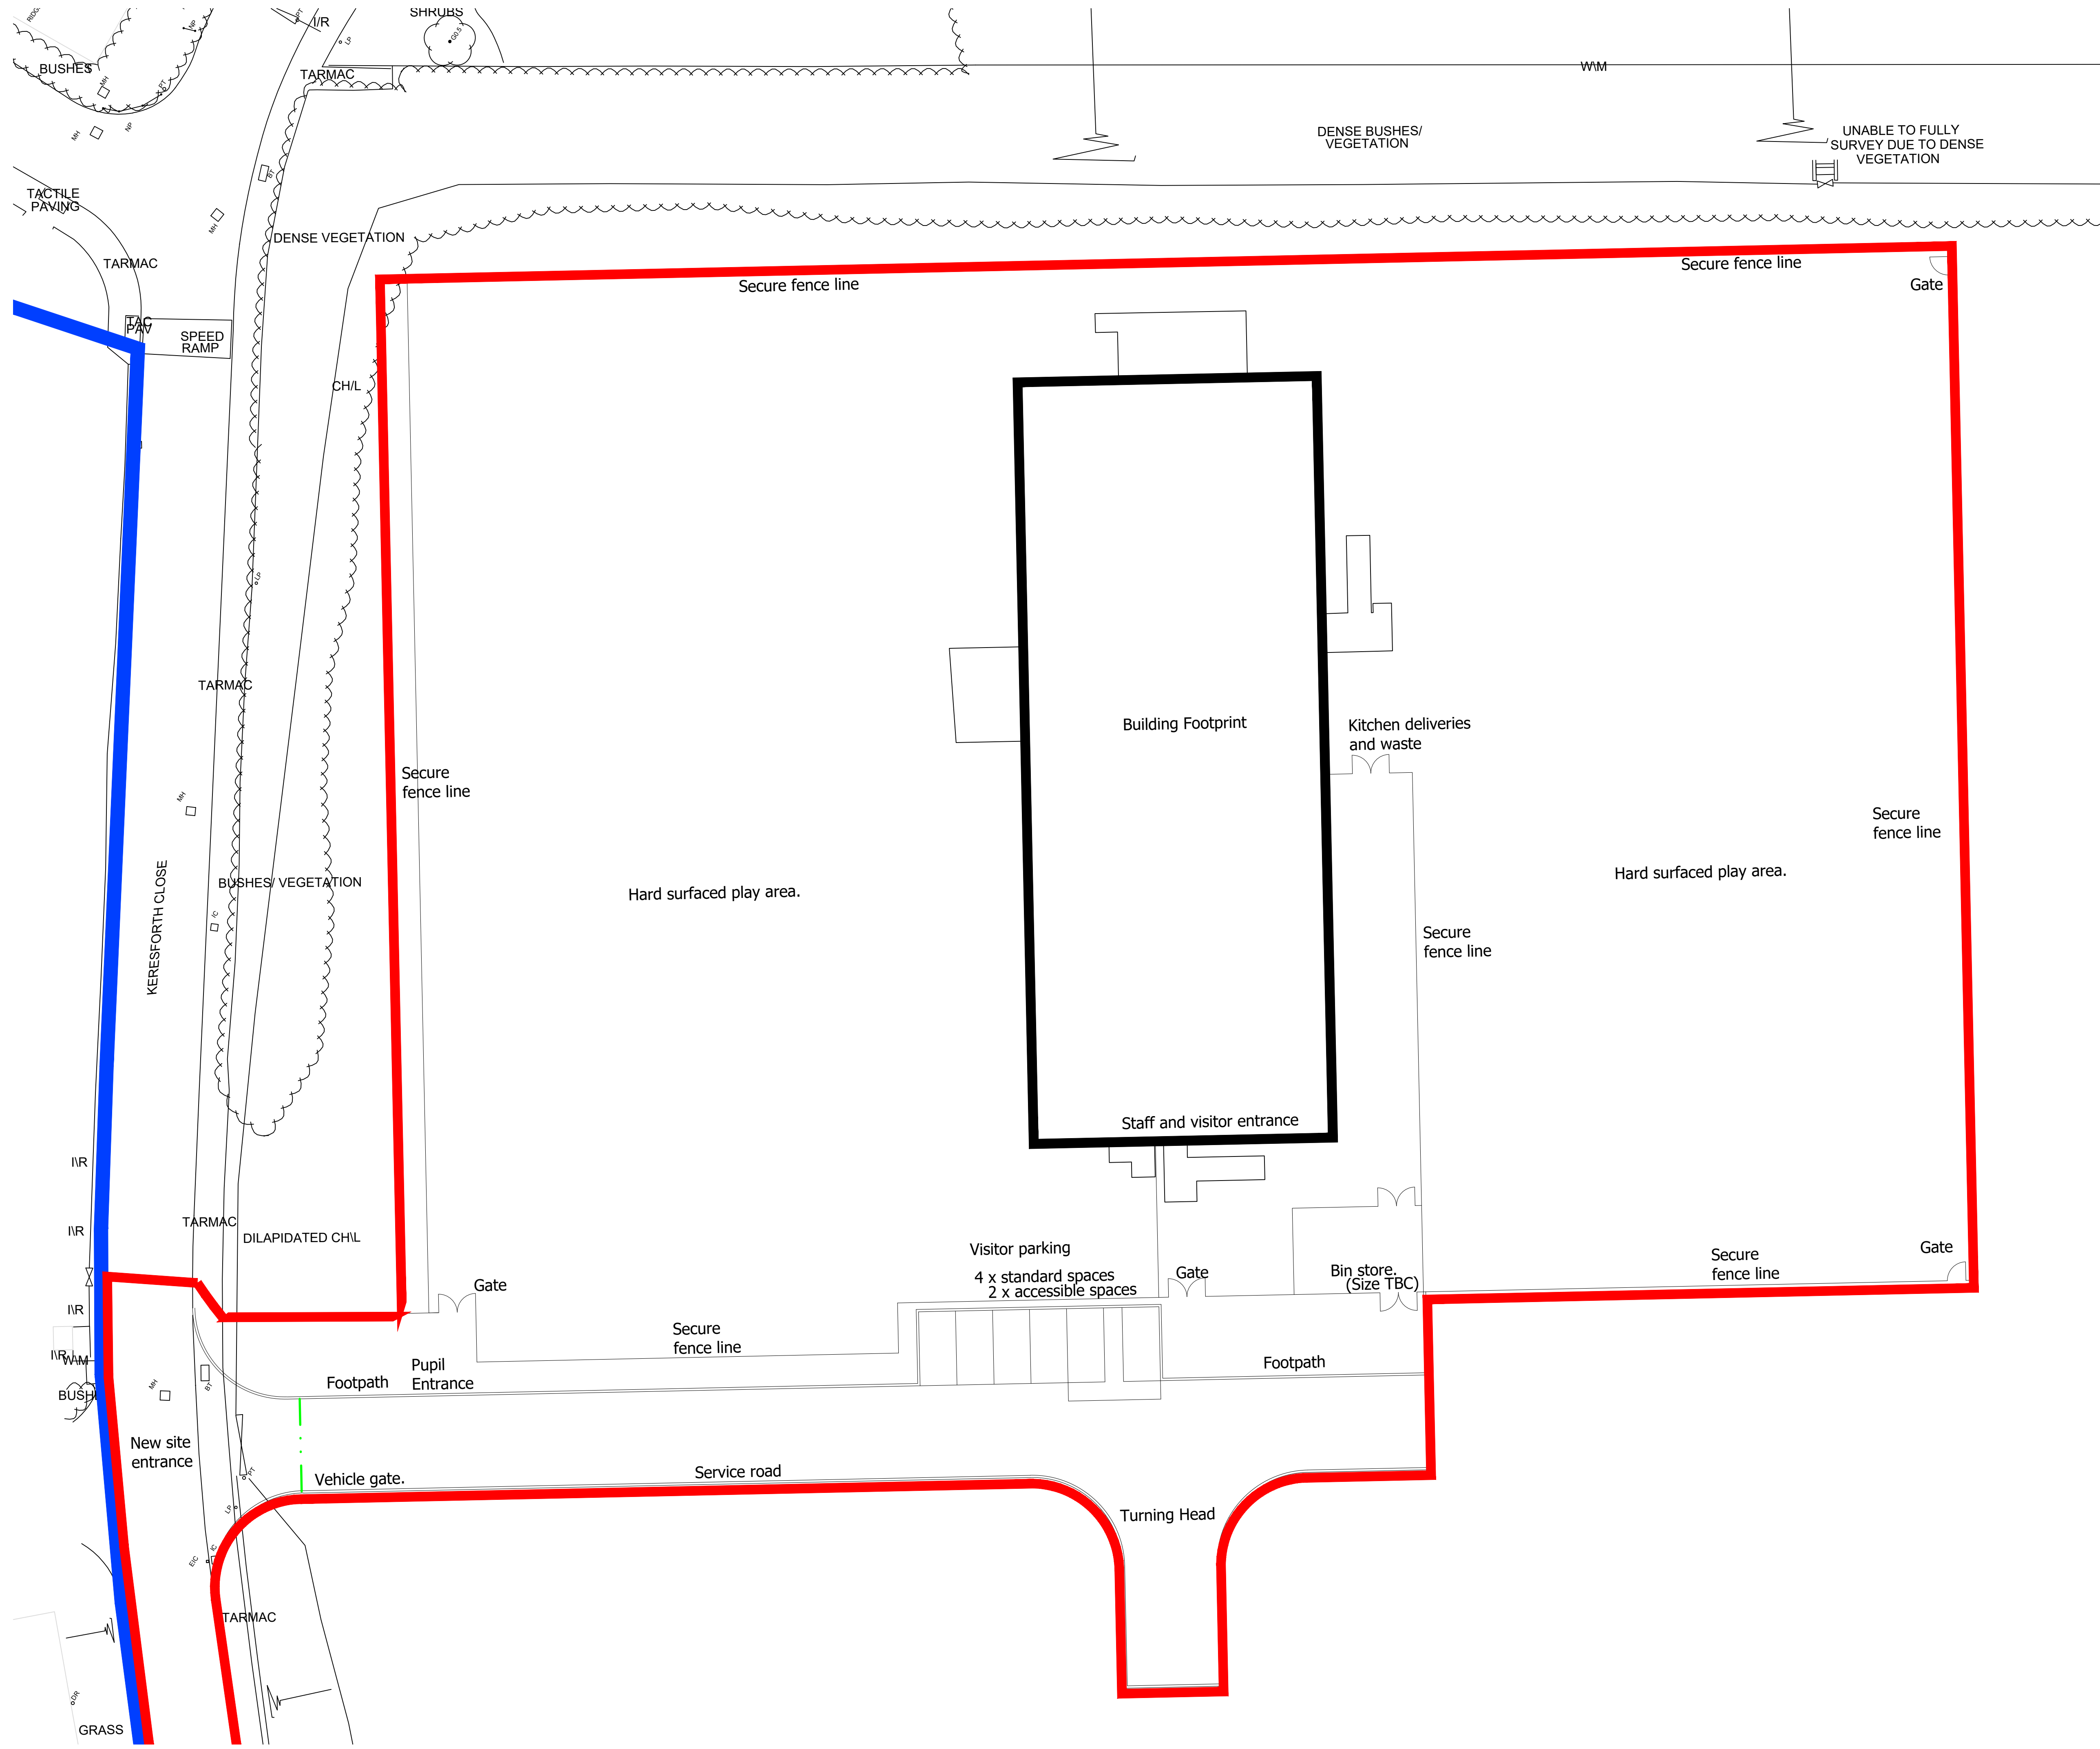

1:200 SCALE BAR

0

1

2

5

10

20

Metres

Site ownership boundary

Application boundary

Revision: P1	Date: 10/12/2020	Drawn: PB	Checked: MS
--------------	------------------	-----------	-------------

PL	Planning
----	----------

Trinity Academy Temporary School

Proposed School Site

Location:					
Land at Keresforth Close					
Barnsley					
S70 6RS					
Client:					
The Department for Education					
UPRN	Originator	Zone	Level	Type	Role Number
TRNTY	WBA	NB	00	DR A	PL-102 P1
Date: 14/12/2020 Drawn: PB Checked: MS Scale: 1:200 @A1 Int Job No: XXXX_XXX					
CAD REF:					

WATSON BATTY

ARCHITECTS

Shires House, Shires Road

Guiseley, Leeds LS20 8EU

Leeds | Loughborough

T: 01943 876 665

E: enquiries@watsonbatty.com

W: www.watsonbatty.com

FUTURE BUILT

Note: Do not Scale from this drawing. All dimensions to be checked on site.