
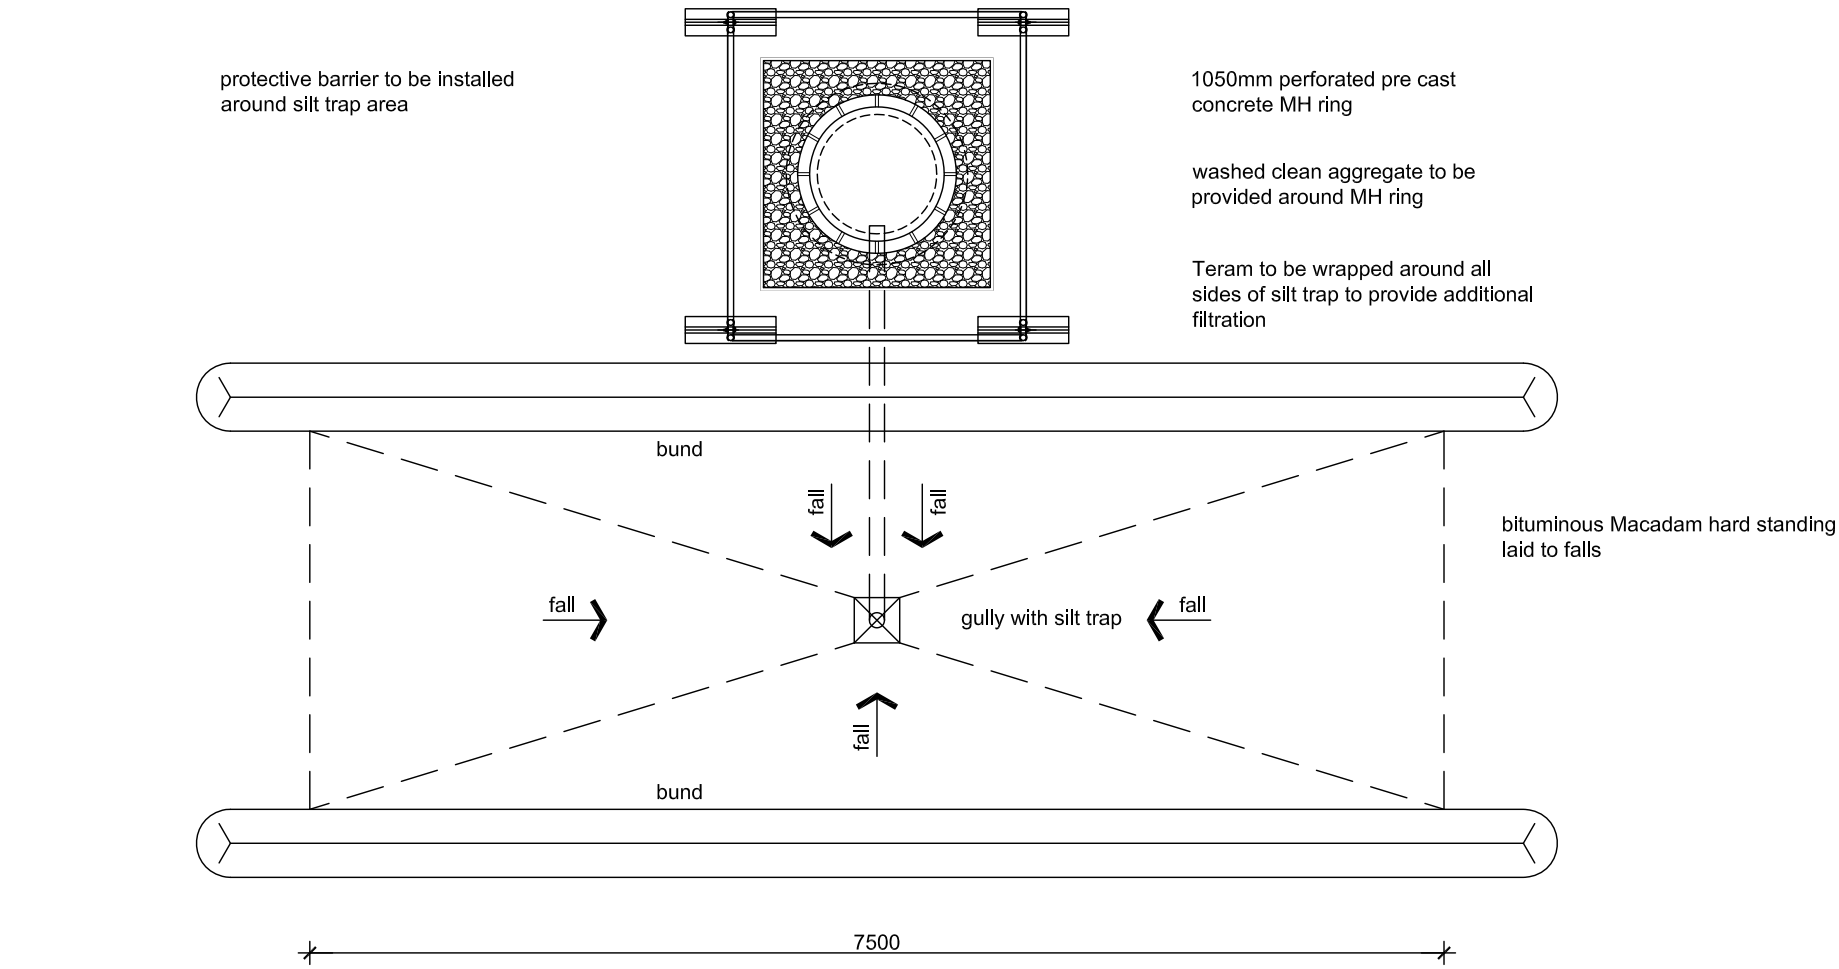


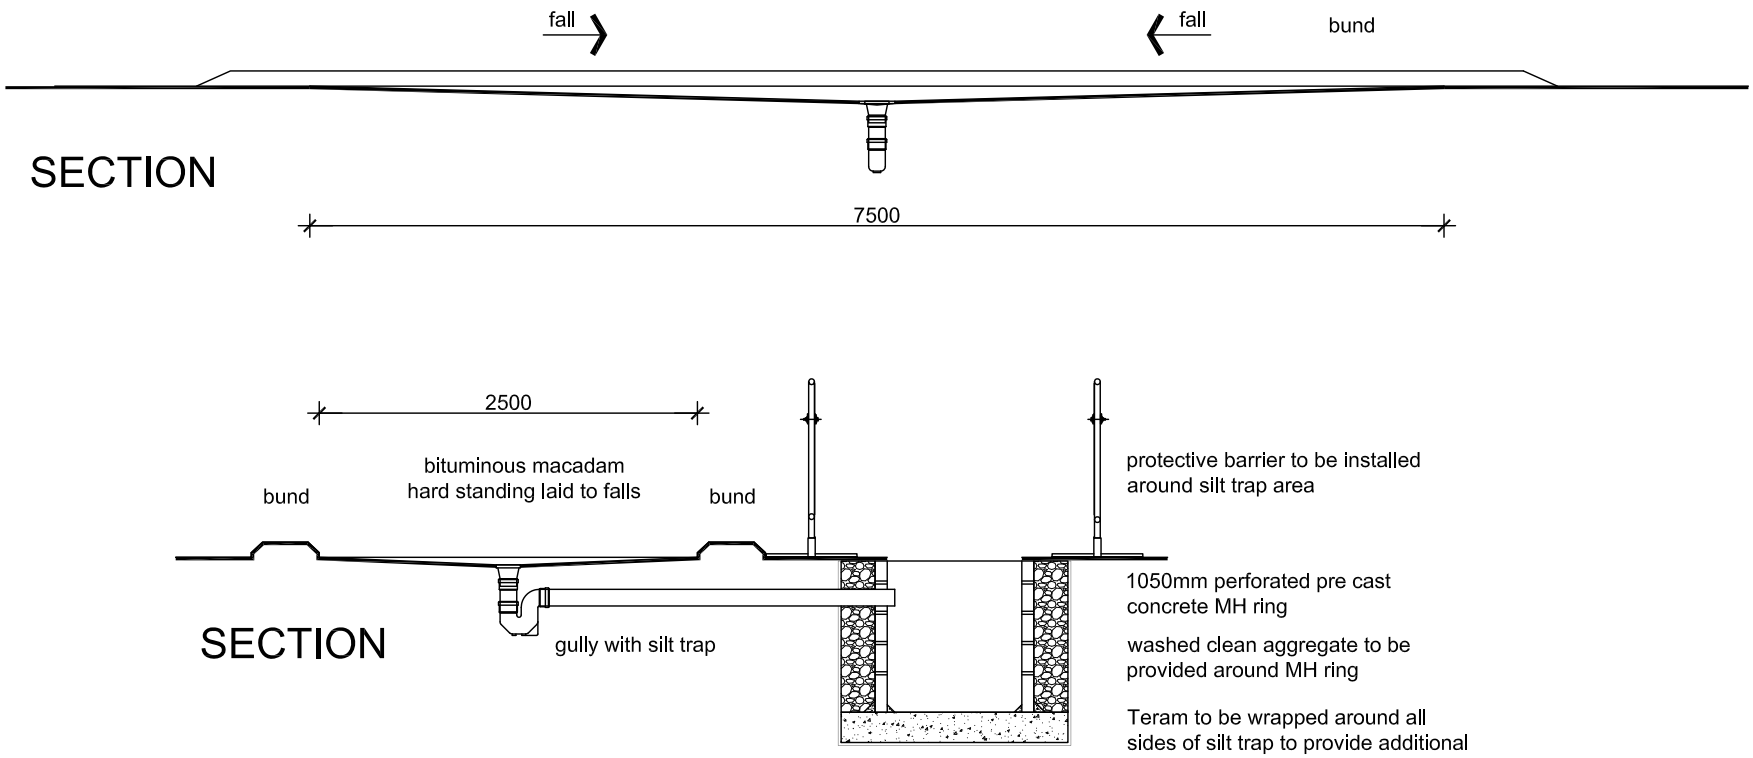

CONSTRUCTION PHASE DETAIL - ___
TYPICAL WHEEL WASH AREA WITH SILT TRAP