

## LOCATION OF TREES

| REVISIONS   | Date              |                                                                                   |
|---|-------------------|-----------------------------------------------------------------------------------|
|   |                   | <i>Schedule of Trees</i>                                                          |
|   |                   | <i>T1 Oak</i>                                                                     |
|   |                   | <i>T2 Sycamore</i>                                                                |
|   |                   | <i>T3 Sycamore</i>                                                                |
|   |                   | <i>T4 Sycamore</i>                                                                |
|   |                   |  |
|   |                   |  |
| Burnsley Metropolitan Borough Council<br>DEPARTMENT OF ARCHITECTURE • PLANNING<br>1 Knox dip arch dip CD ARIBA MRTPI<br>Borough Architect • Planning Officer<br>Regent House<br>11 Regent Street<br>BARNSELEY S70 2DT      phone 203232 |                   |                                                                                   |
| Project <i>The Preservation Order</i><br><i>No. 11 / 1980</i>   |                   |                                                                                   |
| Drawing <i>'Greengates' Park Lane,</i><br><i>Barnsley.</i>   |                   |                                                                                   |
| Ratio   | Drawn             | Checked                                                                           |
| <i>1:1250</i>   | <i>AS. 4</i>      | <i>MS. 80</i>                                                                     |
| Project code   | Drawing code      | Revision                                                                          |
|   | <i>T10/11/80.</i> |                                                                                   |
|   |                   |                                                                                   |



PHOTO COPY

REDUCED

NOT TO SCALE

REF: GREENGATES, DARK LANE: TPO 11/1980

GENERAL LAYOUT OF REAR GARDEN



TPO 11/1980 T2 - SYCAMORE  
WORKS RELATED MAINLY  
TO REMOVING DEAD  
GROWTH.

TPO 11/1980 T3 - SYCAMORE  
NO ACTION REQUIRED

TPO 11/1980 T4 - SYCAMORE  
FELLING RECOMMENDED


FENCE LINE BETWEEN  
GREENGATES AND  
NEIGHBOURING HOUSES

GREENGATES, DARK LANE TPO 11/1980 T2 SYCAMORE




PARTS OF THE UPPER CROWN  
ARE DEAD AND NEED TO  
BE REMOVED

NEEDS TO BE THINNED OUT.  
THIS WILL ALLOW THE ADJACENT  
OAK TREE TO GROW IN A  
MORE EVENLY BALANCED  
SHAPE. IT IS CURRENTLY  
FIGHTING FOR SPACE AND  
LIGHT WITH THE SYCAMORE

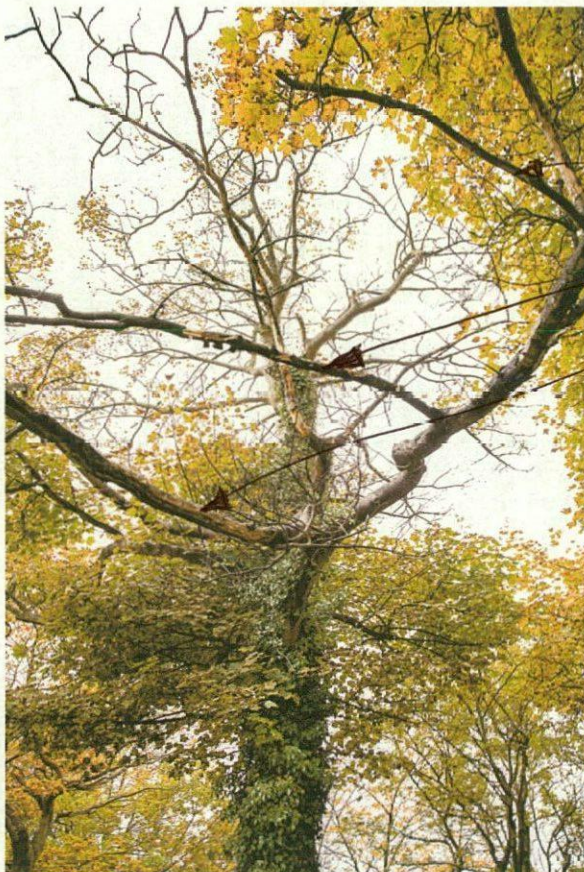

T2 TPO 11/1980  
VARIOUS DEAD BRANCHES  
NEED TO BE REMOVED

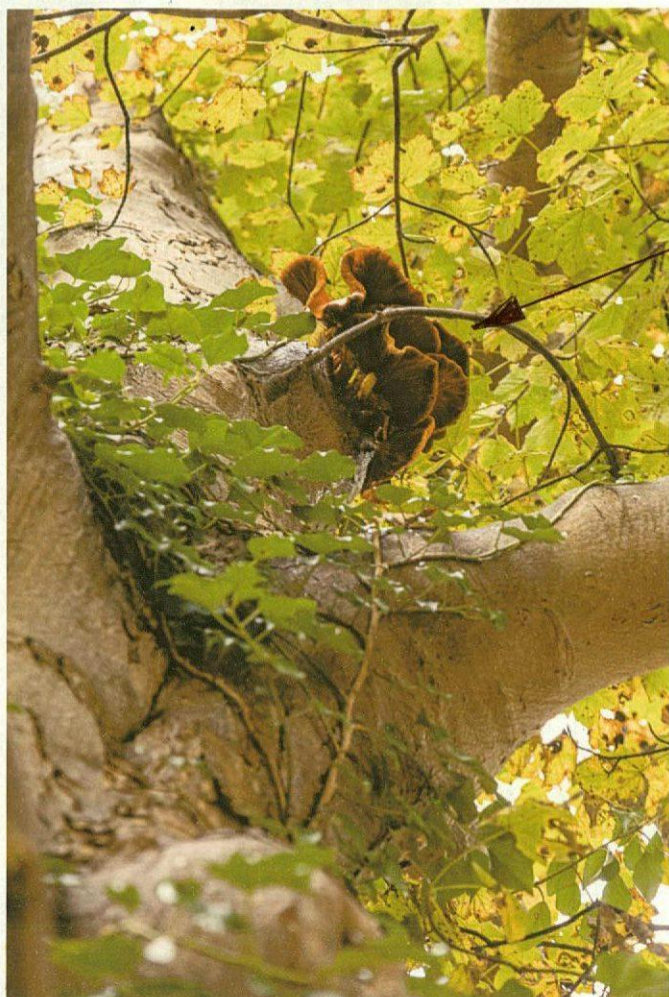

APPROXIMATELY 30% OF THE WAY UP THE TRUNK IS A LARGE FUNGAL BODY WHICH THE TREE SURGEON SUGGESTED WAS AN INDICATION OF DEAD WOOD IN THE TRUNK.


IN HIS VIEW IT IS LIKELY THAT THERE DEAD WOOD IN THE TRUNK BUT THAT THIS WAS NOT LIKELY TO PREVENT IT LASTING ANOTHER 20 YEARS. BEST ACTION - TIDY THE DEAD WOOD AND MONITOR IN 3 YEARS TIME.



THIS IS T4 - SYCAMORE AND IT  
LEANS TOWARDS THE NEIGHBOURING  
PROPERTY.

THE LOWER TRUNK IS DEAD AND  
ROTTING ON BOTH SIDES OF THE  
TREE AND HAS BEEN ATTACKED  
BY BURROWING INSECTS (SEE  
LATER PHOTO) ON THE WHOLE  
OF THE LIGHTER COLOURED PART  
OF THE TRUNK

BECAUSE OF THE LEAN AND THE  
EXTENT OF THE DEAD & ROTTING  
PART OF THE TRUNK THE TREE  
SURGEON CLASSED IT AS A  
RISK AND RECOMMENDED IT  
BE COMPLETELY REMOVED

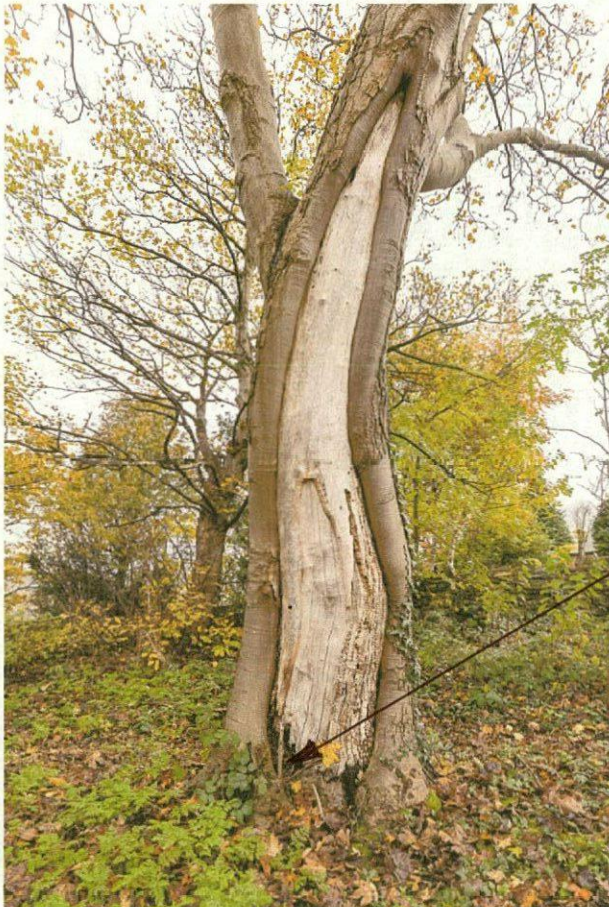


THE LOWEST PART OF THE  
TRUNK IS ROTTEN SUCH THAT  
THERE IS A HOLE RIGHT  
THROUGH IT

GREENGATES, DARK LANE TPO 11/1980 T4 SYCAMORE



THIS SHOWS THE SOUTH SIDE  
OF THE TRUNK AND THE  
ROTTING WOOD AT THE BASE.  
THE INFESTATION BY BURROWING  
INSECTS CAN ALSO BE SEEN  
WHICH IS CAUSING THE WOOD  
TO BREAK AWAY.

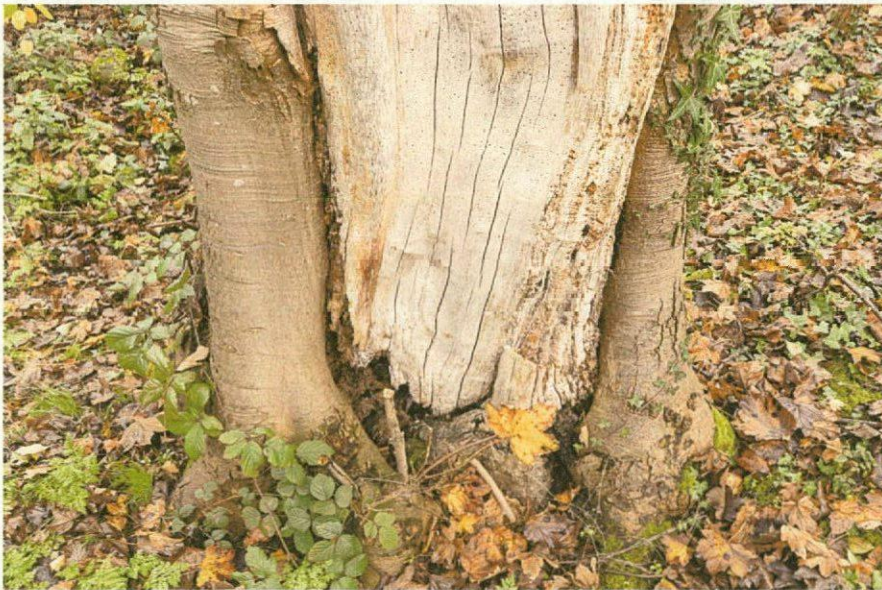

GREENGATES, DARK LANE TPO 11/1980 T4 SYCAMORE



THESE SHOW THE NORTH SIDE  
OF THE TREE

— ROTTEN AND DEAD AREA.



ALL OF THIS CENTRAL SECTION  
IS OR HAS BEEN ATTACKED BY  
BURROWING INSECTS LIKE THE  
SOUTH SIDE OF THE TREE.

— THE TRUNK HAS ROTTED AWAY  
SO THAT YOU CAN PUT YOUR  
HAND ALL THE WAY THROUGH IT.