




Ground Floor.
1 : 100



Front Elevation.
1 : 100

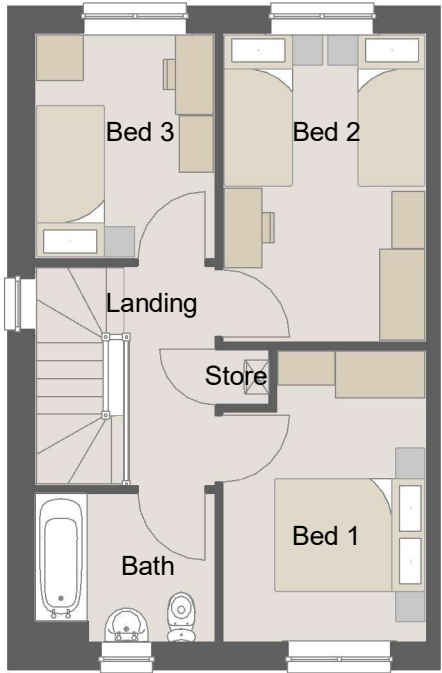

First Floor.
1 : 100



Rear Elevation.
1 : 100



Left Elevation.
1 : 100

Total Internal Area (All Floors)		
Ground Floor GIA	42.0 m²	452 ft²
First Floor GIA	42.0 m²	452 ft²
Grand total: 2	83.9 m²	903 ft²

AVANT
homes

A9 SPECIFICATION

CONSTRUCTION

Area: 83.90 m² / 903 sq.ft.

DATE:
21/10/2019

SCALE @ A3:
1 : 100

DRAWN BY:
EA

DWG TITLE:
Planning Sheet - Floor Plans
& Elevations

HOUSE TYPE:
Nithsdale - End - Village

COINS REFERENCE:
NIT A9

DRWG No:
A9/NIT/001

REV:
A