



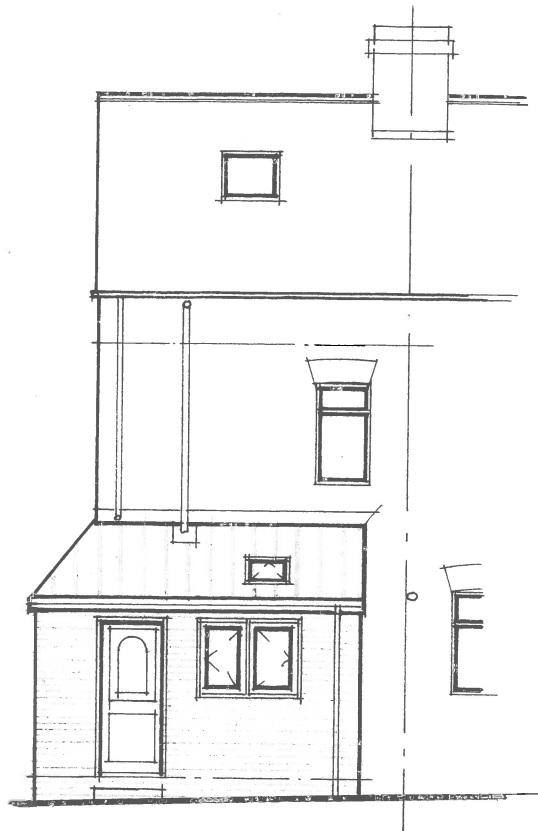


PROP. REAR ELEVATION (1:100)




PROP. SIDE ELEVATIONS (1:100)

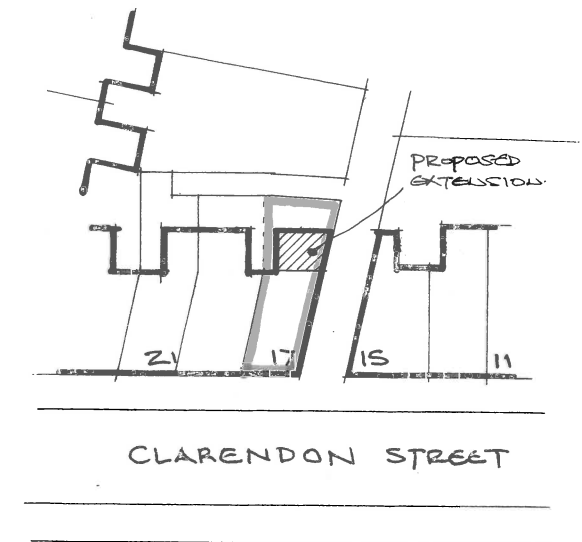


BLOCK PLAN 1/500 approx.

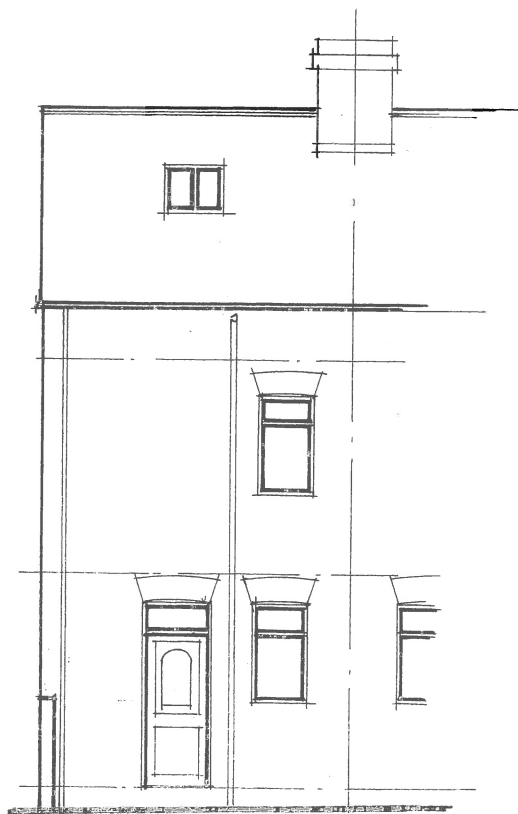

EX. SIDE ELEVATION (1:100)

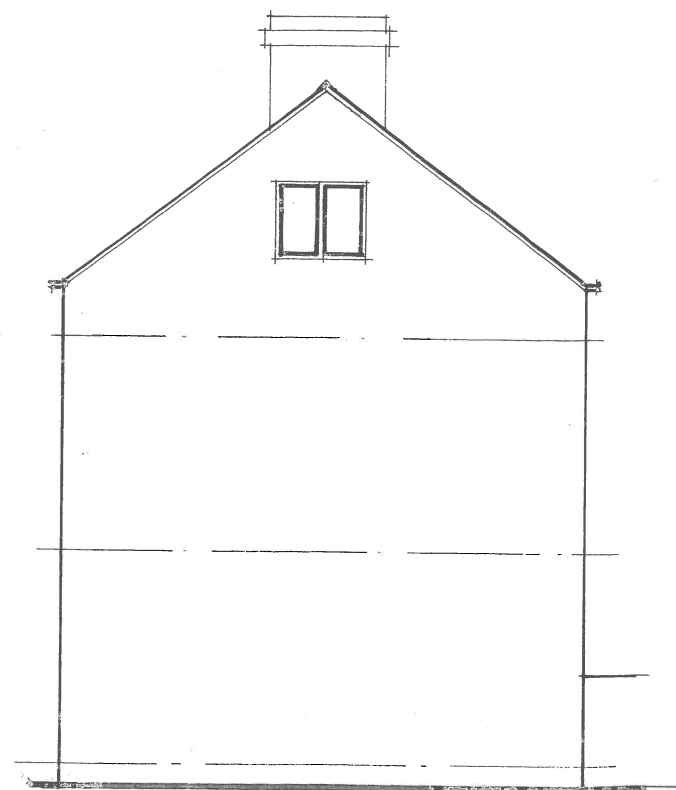

EX. SIDE ELEVATION (1:100)

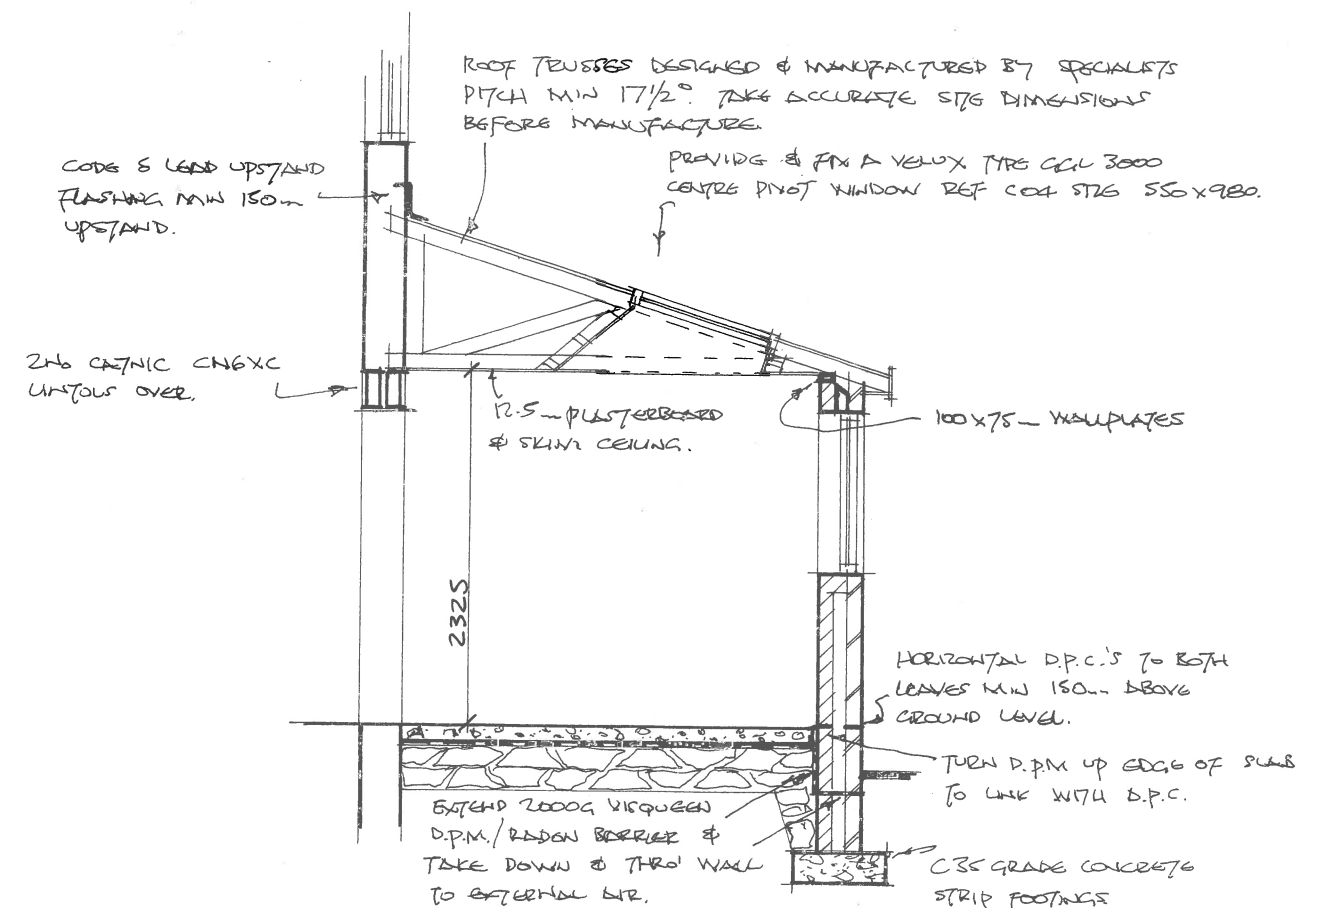

SECTION A-A (1:50)