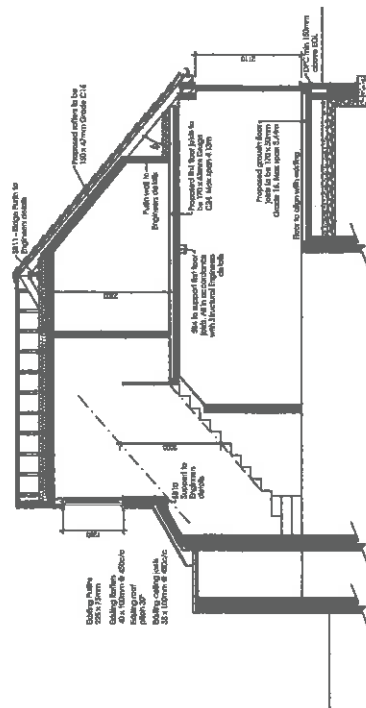
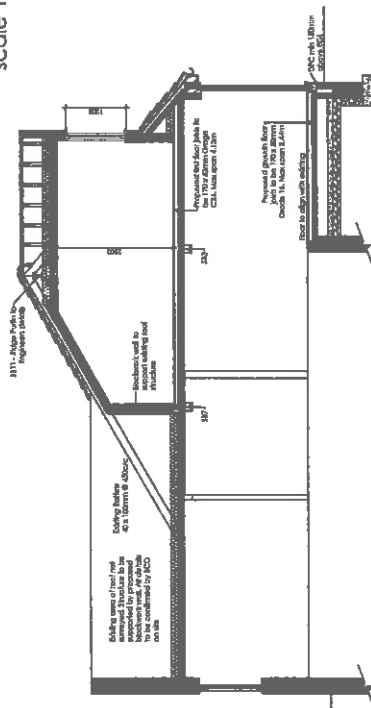
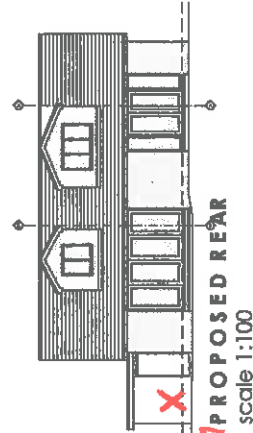
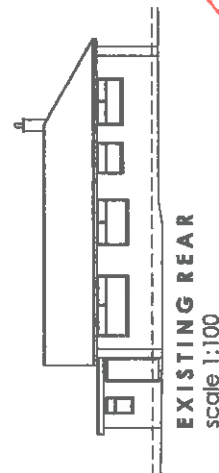
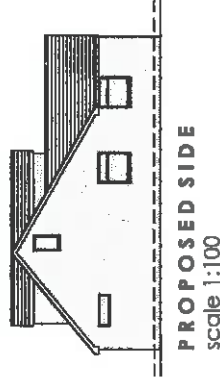
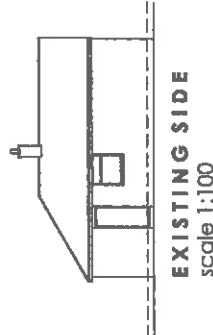
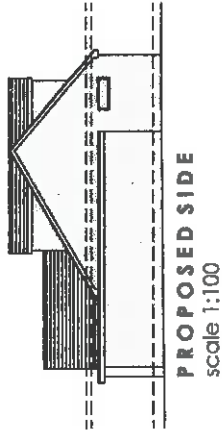
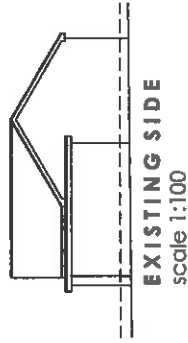
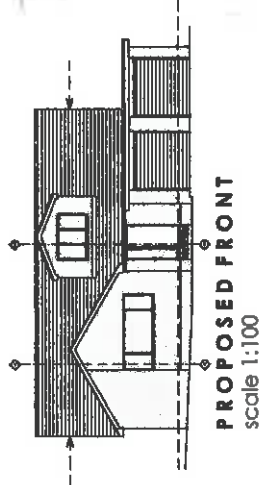
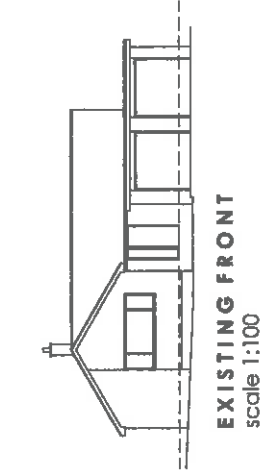


[illegible]

	Architect: PROJECTURAL SERVICES AND SURVEYORS		Email: info@projectural.co.uk Web: www.projectural.co.uk		
Drawing Title: SECTIONS & ELEVATIONS	Date: APRIL 2015	Scale: 1:50 @ A1	Date: 15-10-03	Date: 03	Rev: B
