


Revision Schedule		
Rev	Date	Description
.	.	.




Front Elevation

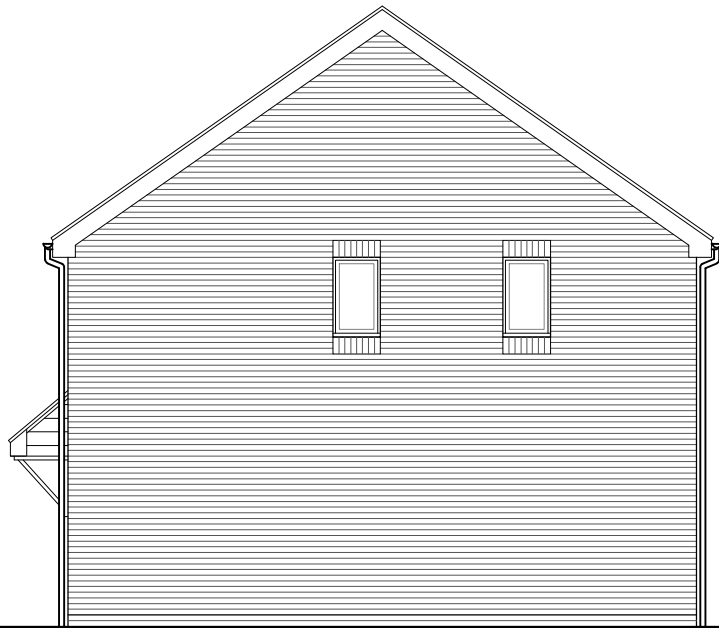


Side Elevation




Rear Elevation

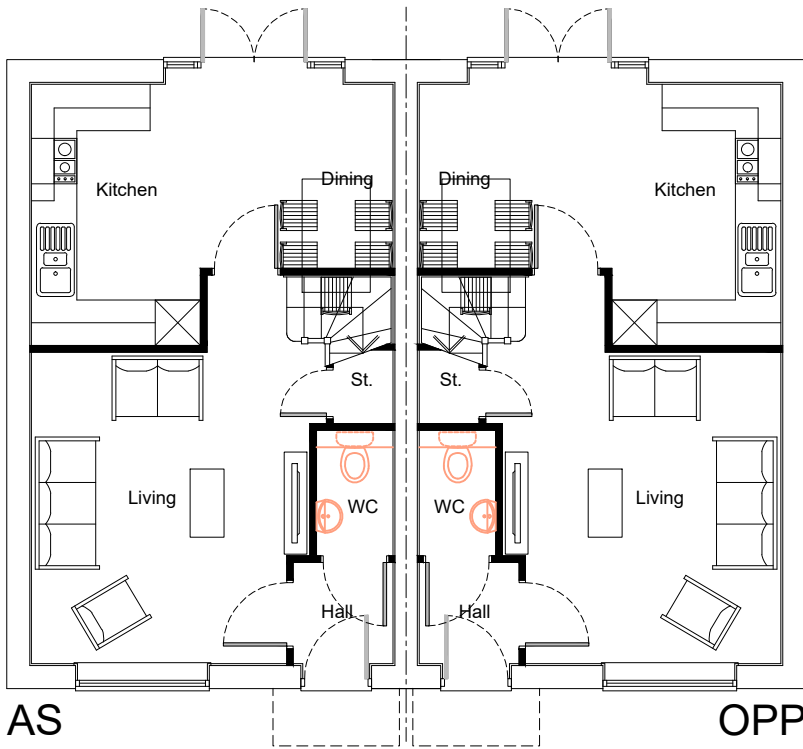

AS
Ground Floor Plan

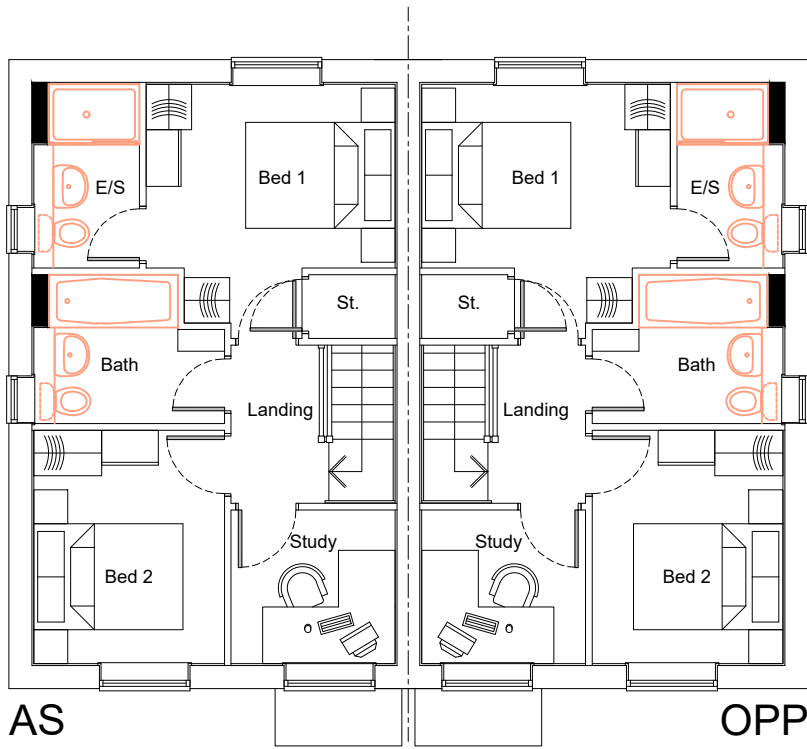

AS
First Floor Plan

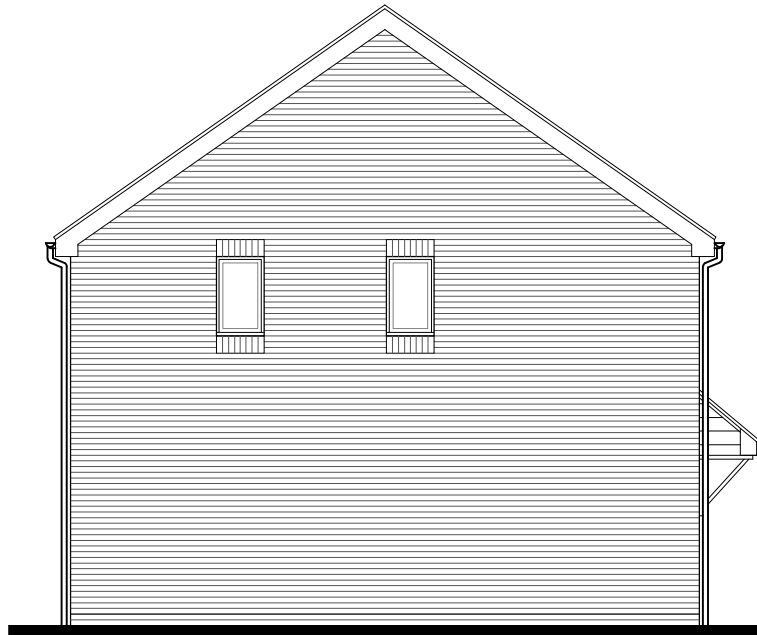

Side Elevation

PLANNING
www.bellway.co.uk
Bellway Homes Limited (Yorkshire)
First Floor, Unit 2150 Century Way,
Leeds LS15 8ZB
Tel: 0113 3900 800

Project
Lee Lane, Royston

Drawing Title
The Tailor (AS-OPP) Semi - Planning

Drawn By -	First Issue Date November 2019	Scale(s) 1:100 (A3)
Job No -	Drg Status Planning	Revision -
Drawing No.	TA-SEMI/01	

Do not scale - if in doubt, ask