






FRONT ELEVATION

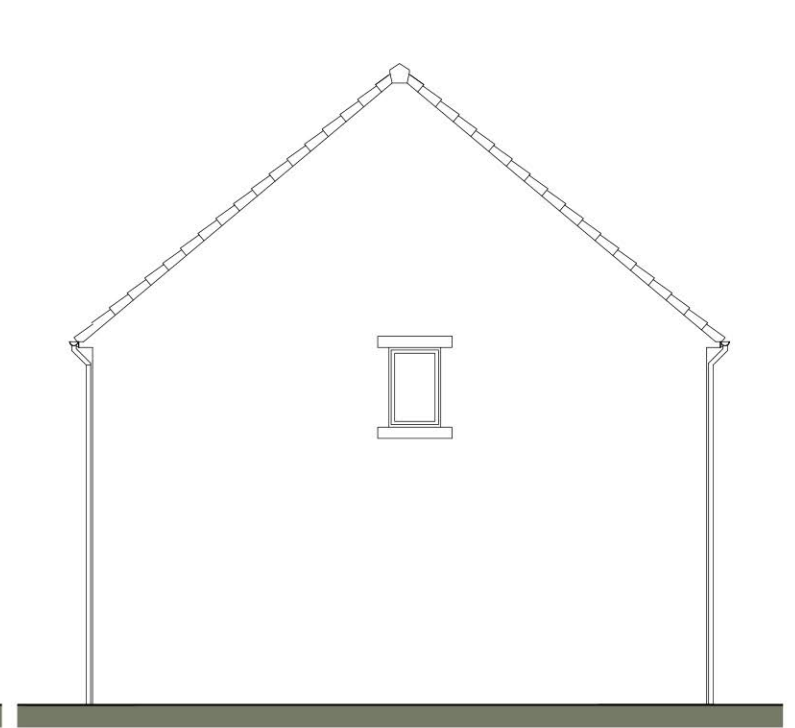


SIDE ELEVATION

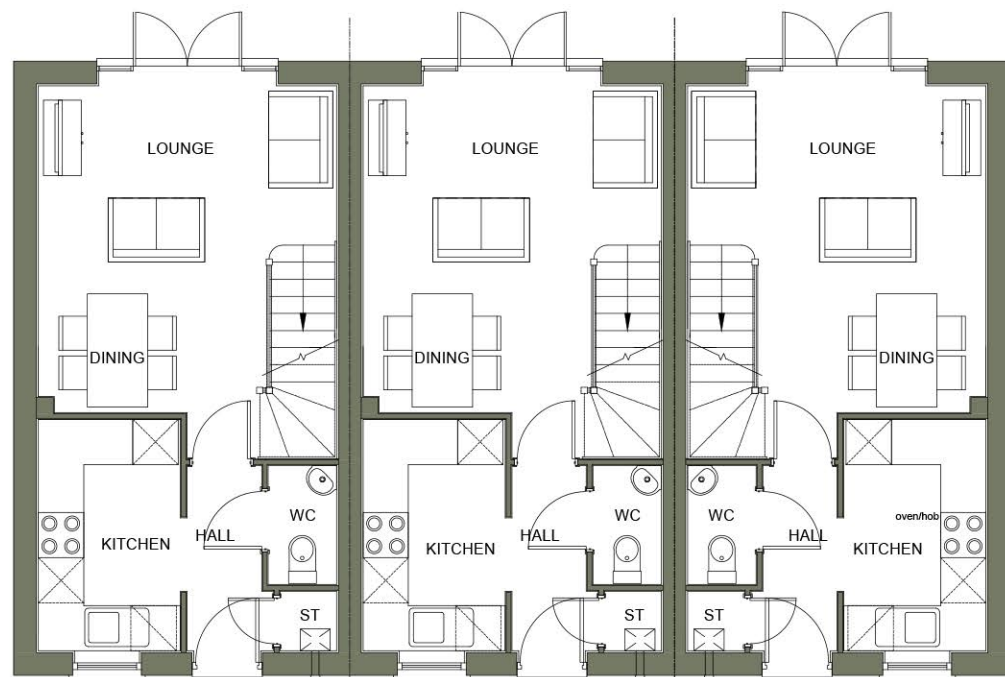

GROUND FLOOR PLAN

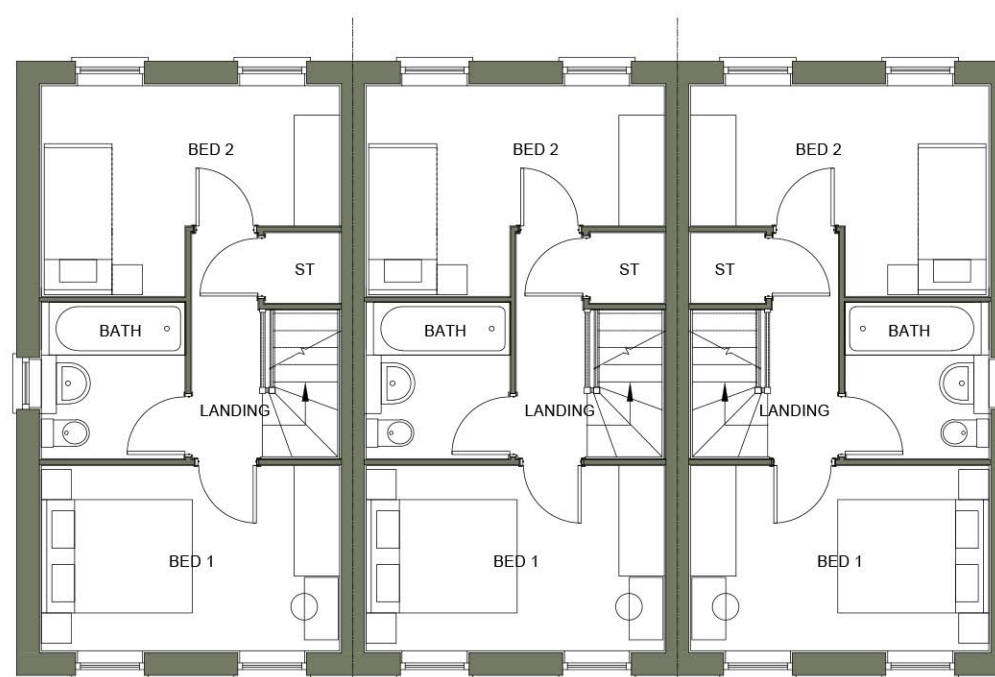

FIRST FLOOR PLAN

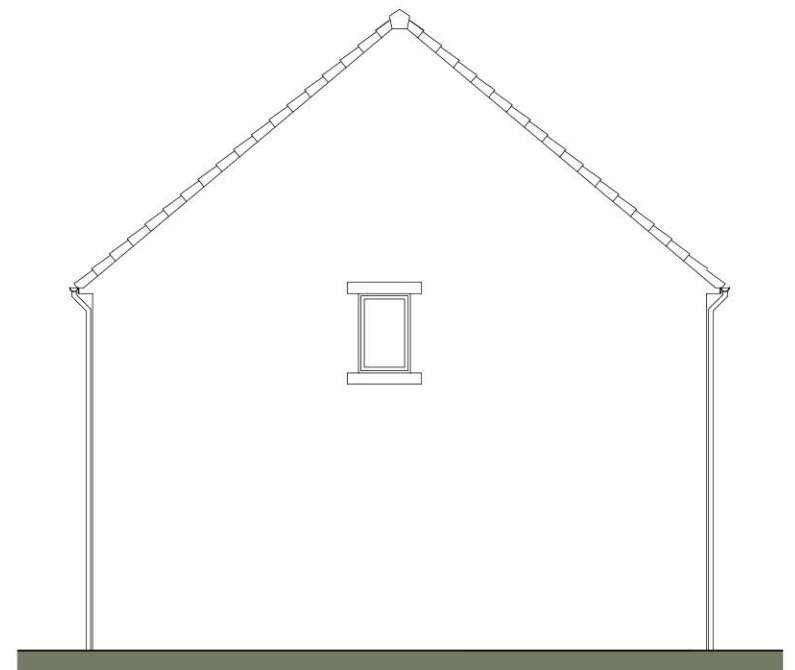

SIDE ELEVATION

Scaled @ 1:100



REV.	DESCRIPTION	BY:	DATE:

STEN
ARCHITECTURE

STEN Architecture Ltd
The Studio
Harrison Street
Wakefield
WF1 1PS
Tel: 01924 950985

Web: www.sten-architecture.co.uk
Twitter: @STEN_arch
Facebook: [stenarchitectureltd](https://www.facebook.com/stenarchitectureltd)
LinkedIn: [Sten Architecture](https://www.linkedin.com/company/sten-architecture)

CLIENT:	Mrs N Tinker	TITLE:	Planning Drawings Type A
SITE:	Church Mews Bolton upon Dearne	SCALE AT A3:	1:100
		DATE:	26.01.22
		DRAWN:	DS
		CHECKED:	--
		PROJECT NO:	2206
		DRAWING NO:	2206.TYPEA.01
		REVISION:	--