


SIGN A1

THE RUSTY DUDLEY

SIGN A2

Pool Table Smoking Area to Rear

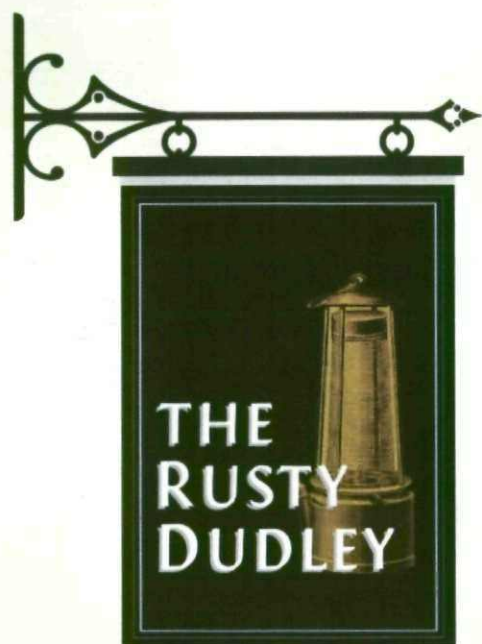

SIGN B




scale 1:10

Sign A- 2 off dibond fascia signs with bullnose surround
4500mm x 600mm, display in vinyl

Sign B- 1 off double sided pictorial sign 850mm x 1200mm
with bullnose surround including gibbet & lights, display in vinyl

Sign C 2 off 10" cast lanterns

Sign D 1 off shaped top wall sign timber frame and ali -panel
1700mm x 1300mm , display in vinyl

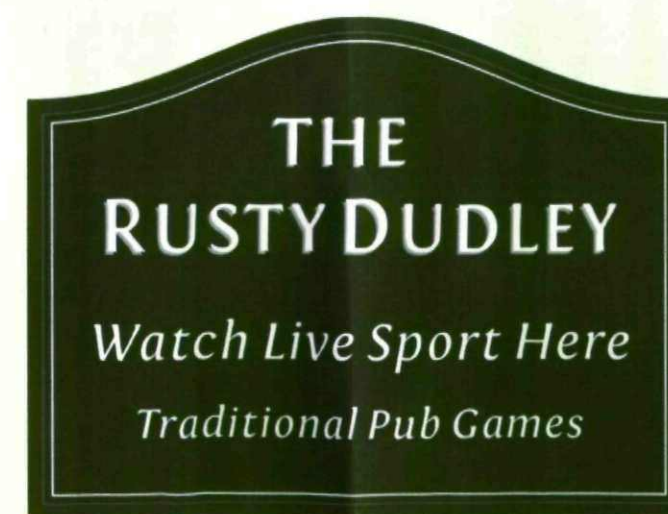


SIGN D

Scale 1:20




Scale 1:50

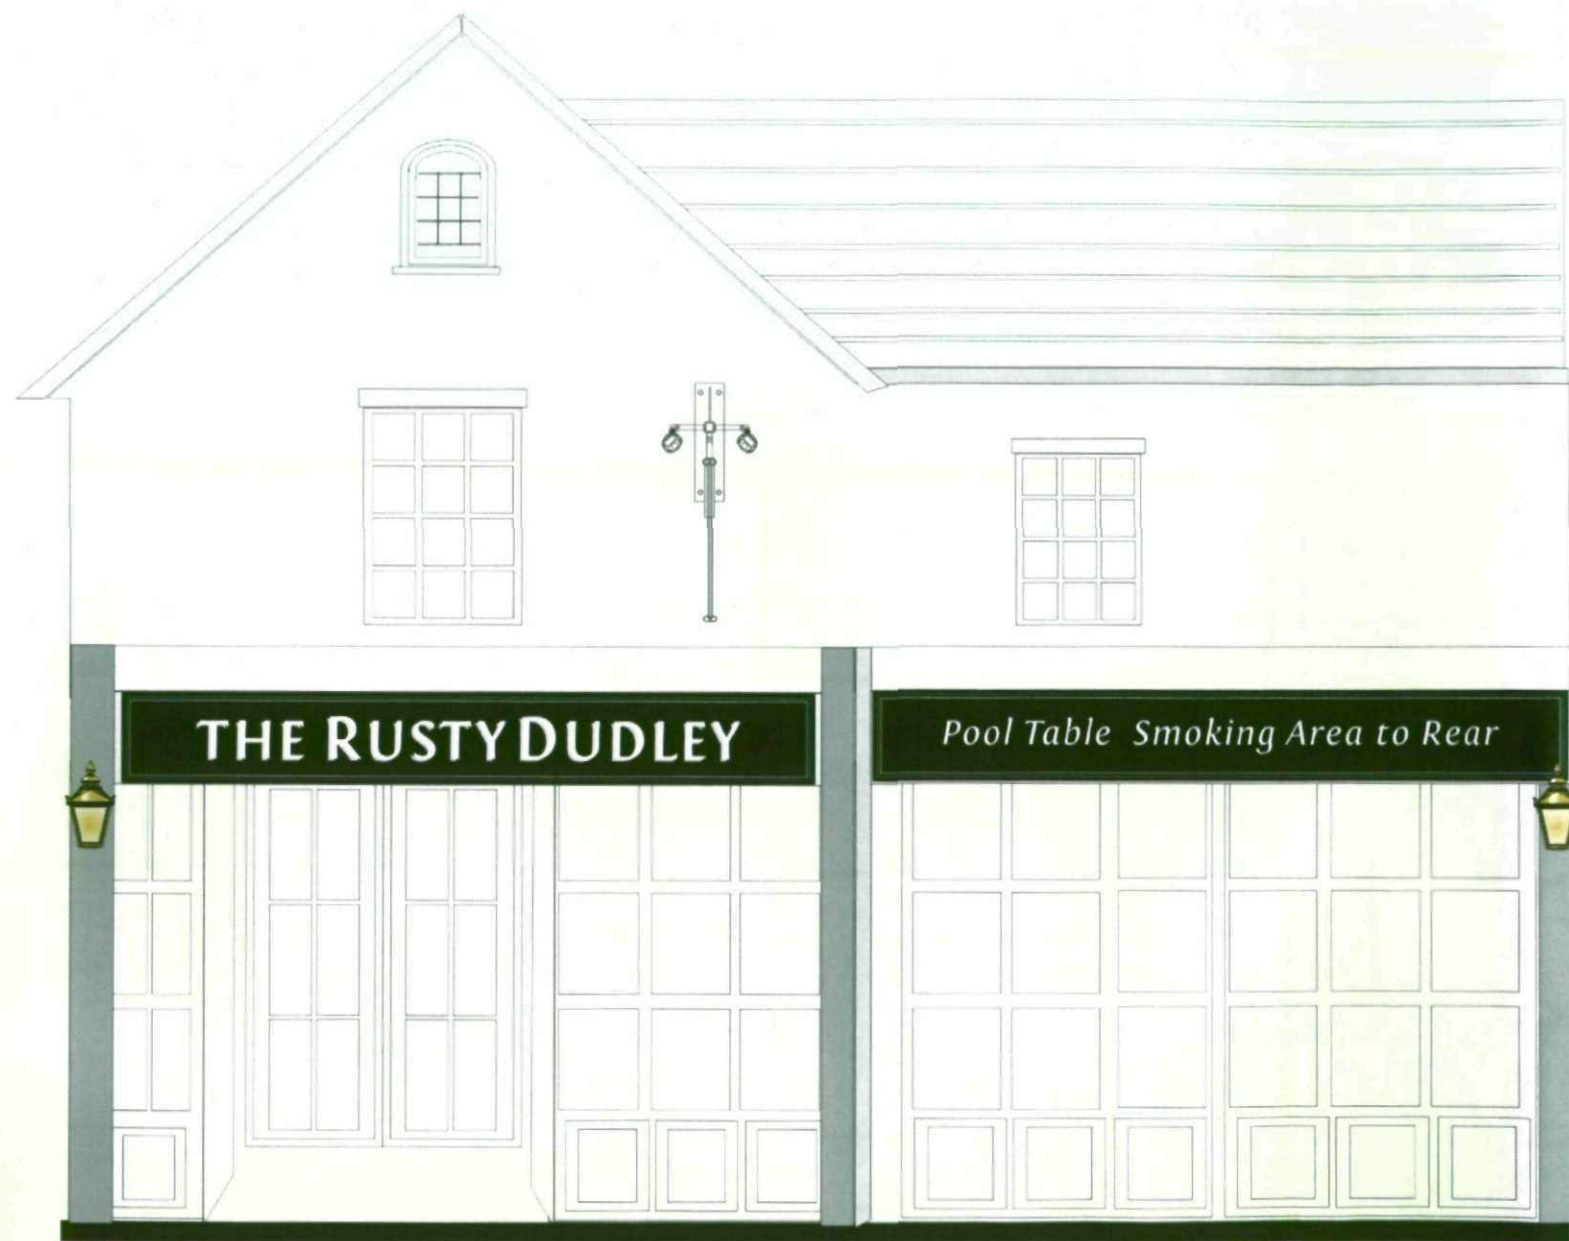


Scale 1:50

SIGN B- scale 1:10

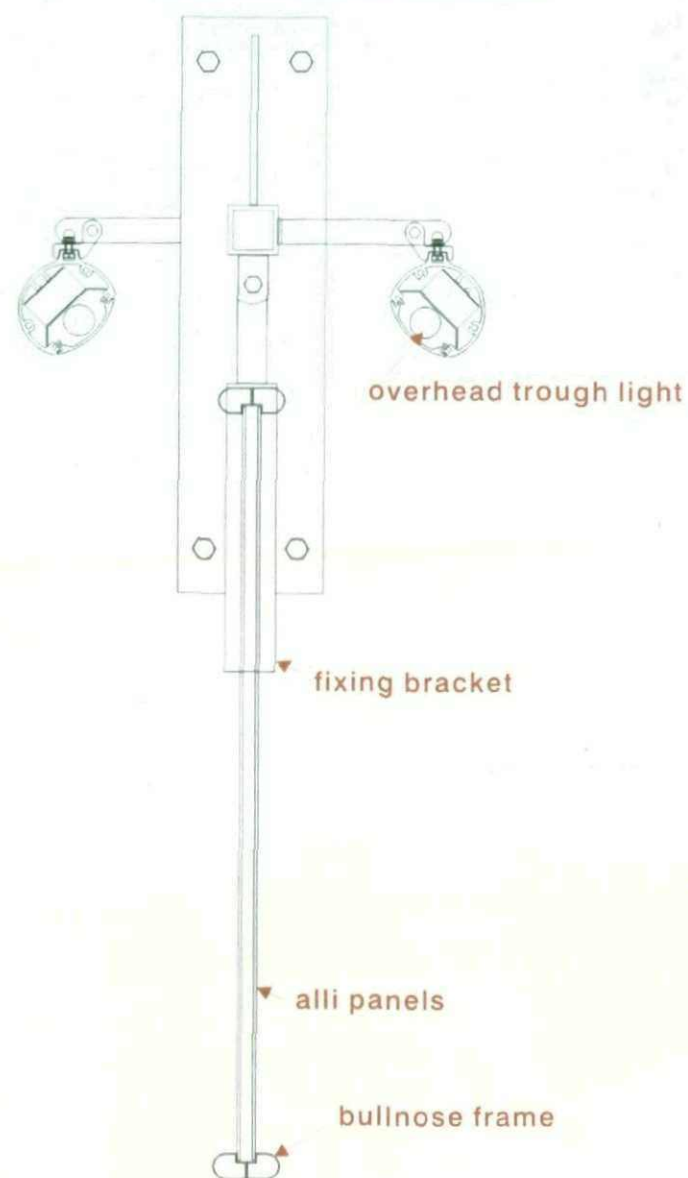

SIGN A- scale 1:5

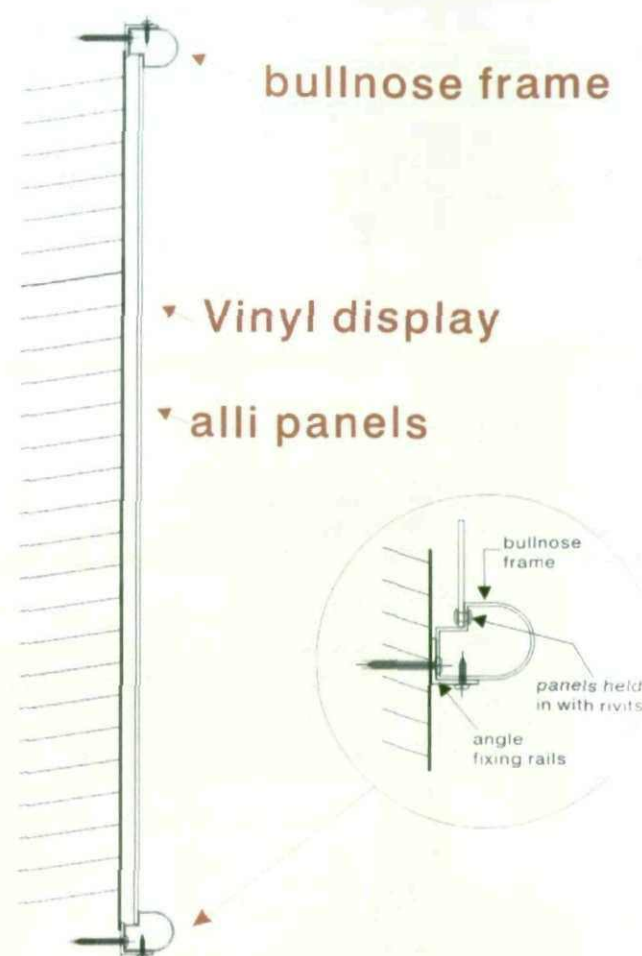

SIGN D- scale 1:10

