




Proposed Highway Centreline Section 1

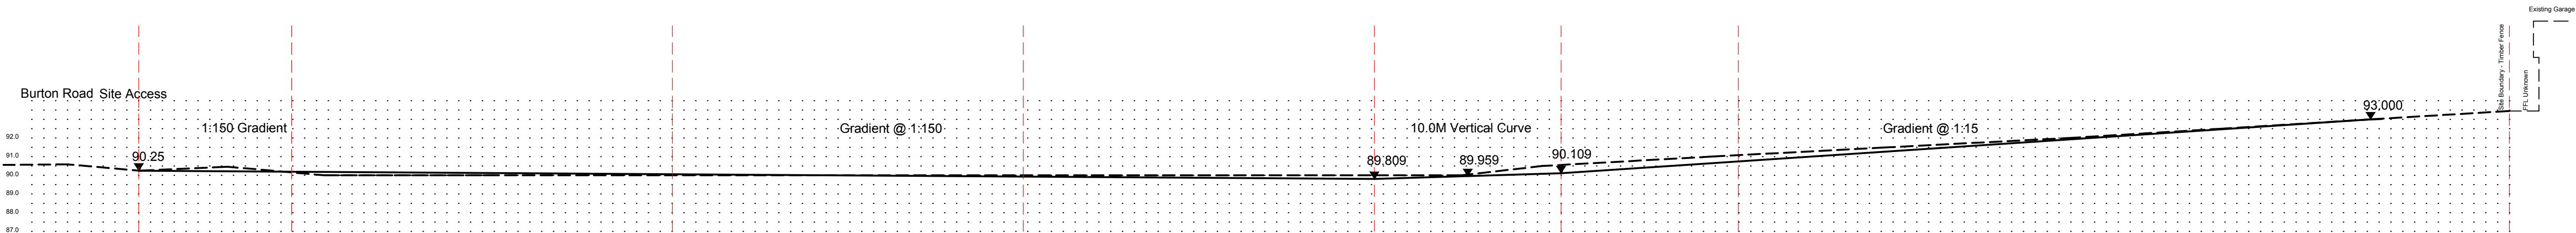


Section 2

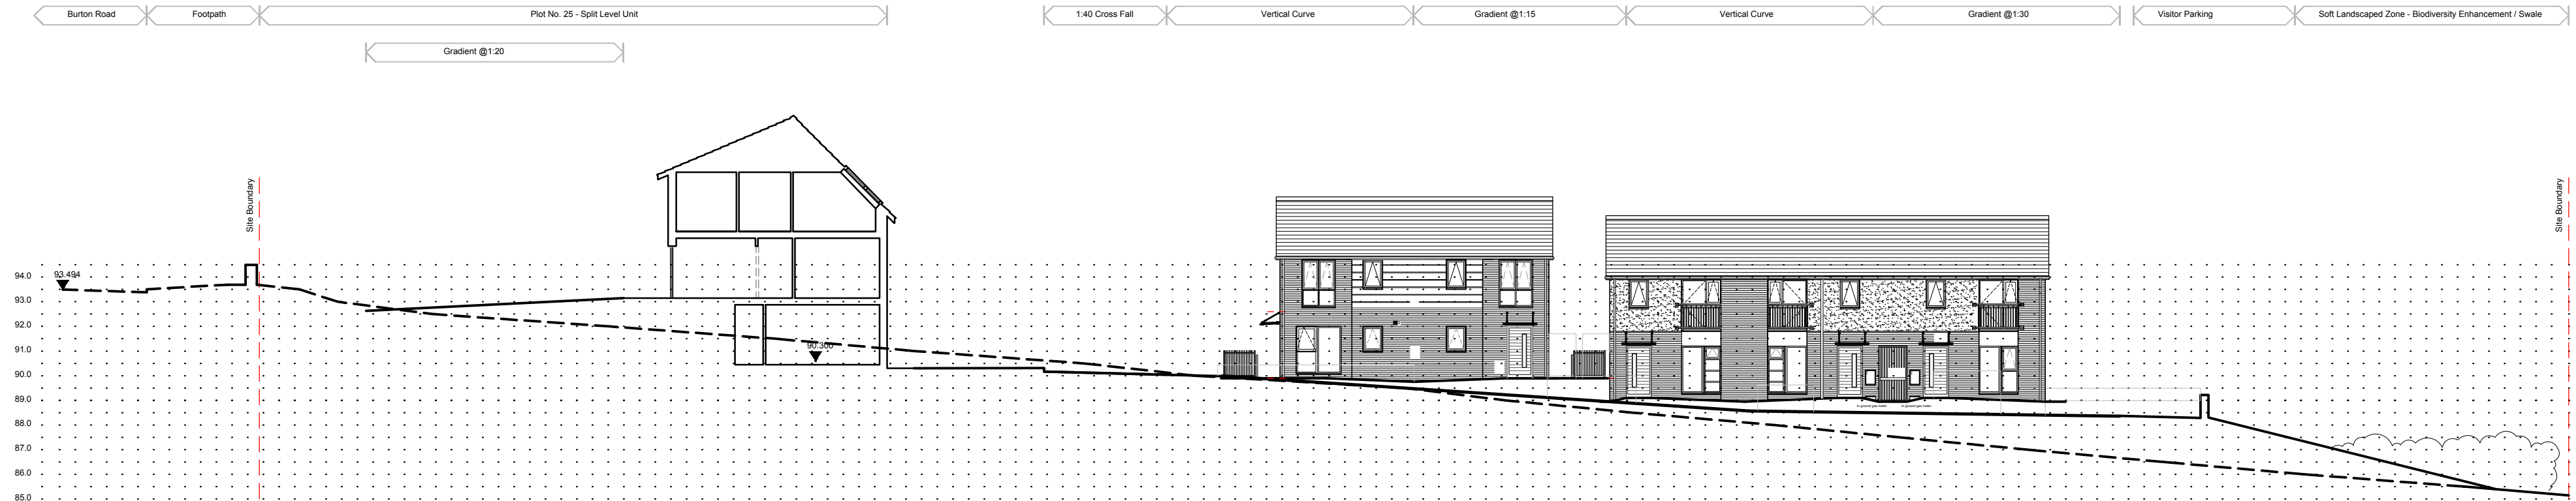

Section 3

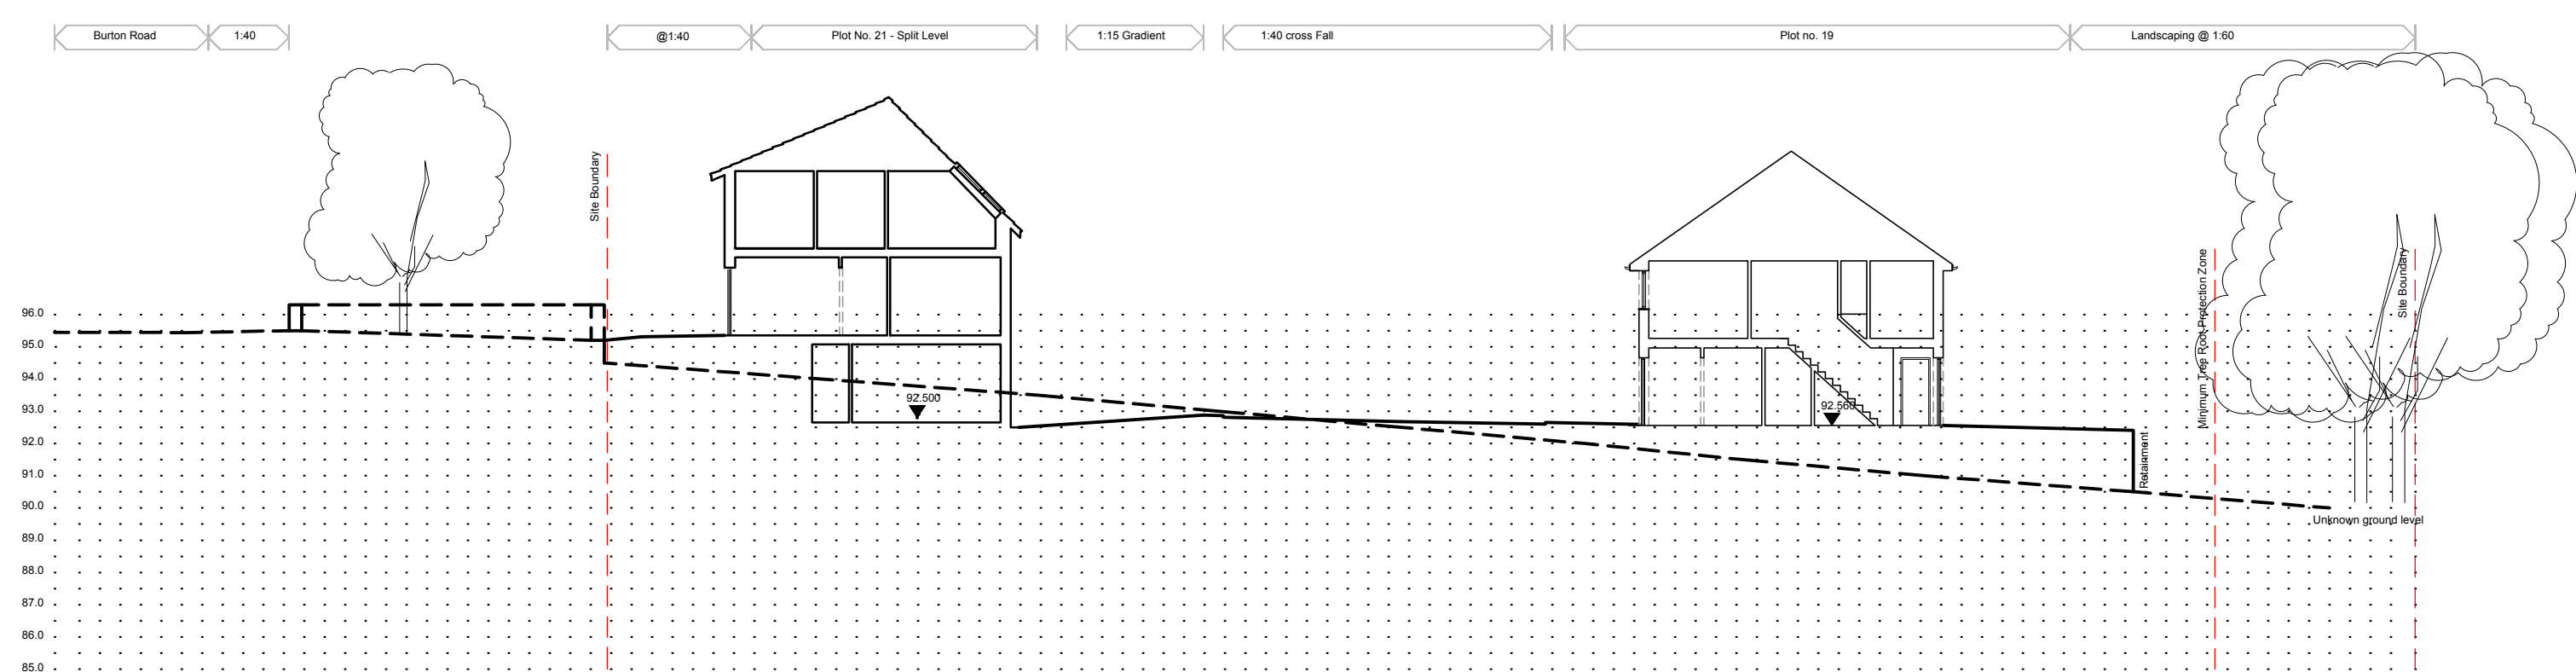

Section 4

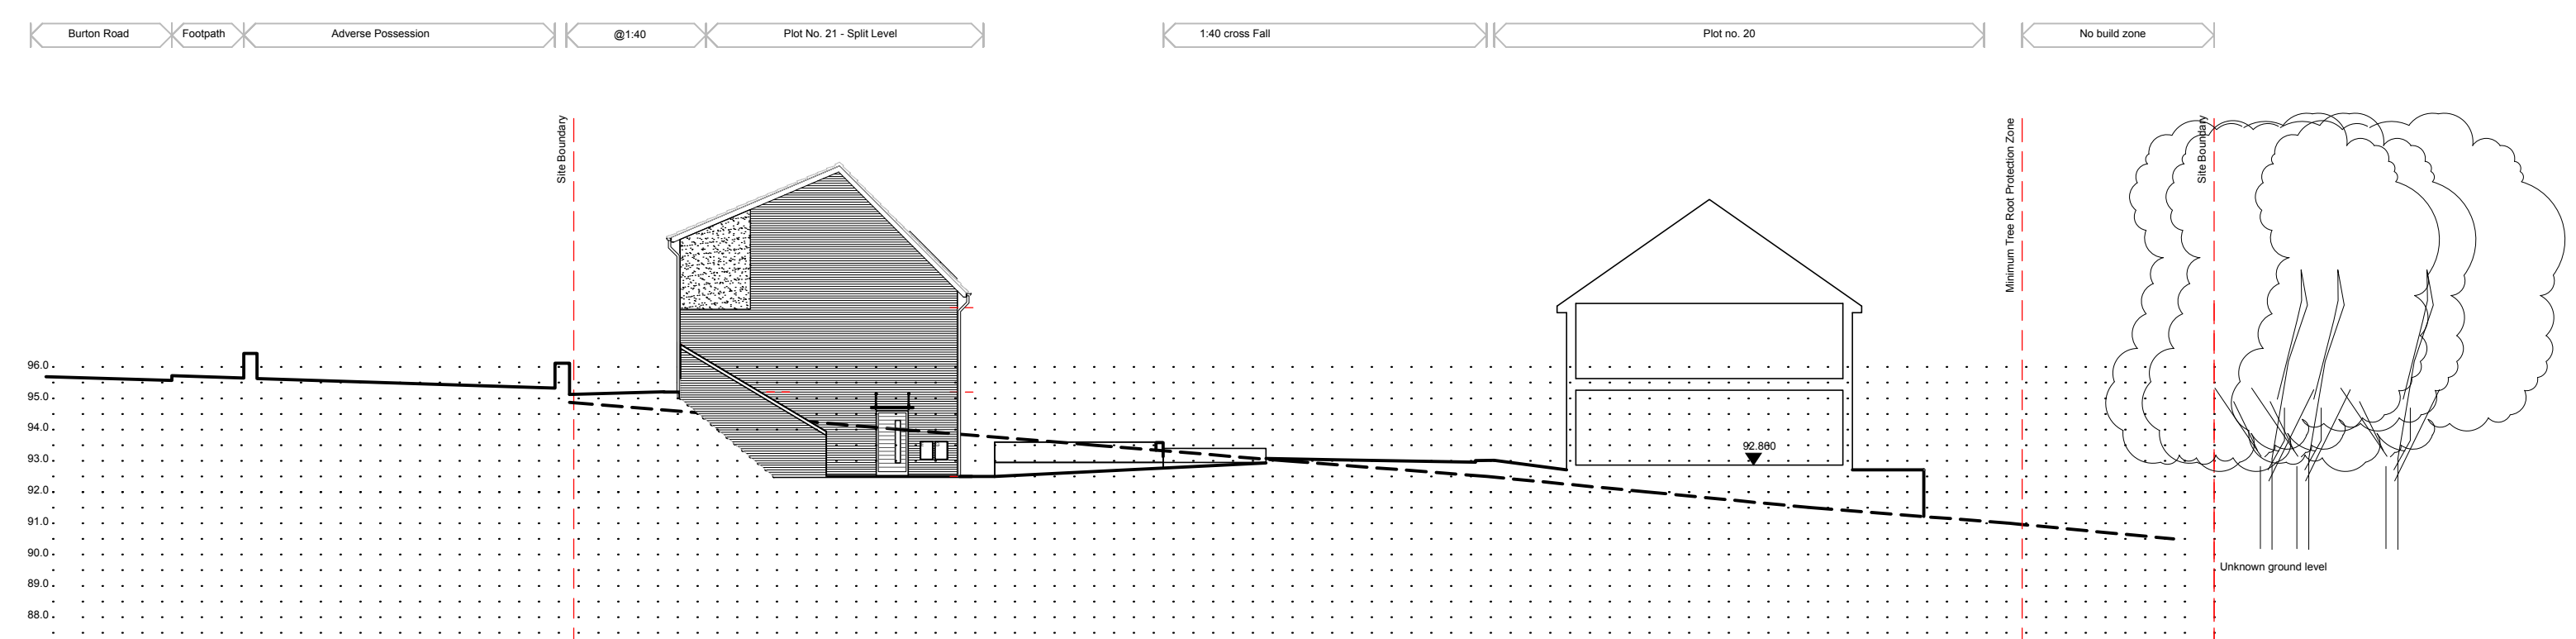

Section 5



Site Sections

Sheet 1

Burton Road, Barnsley

Yorkshire Housing

