




FRONT ELEVATION

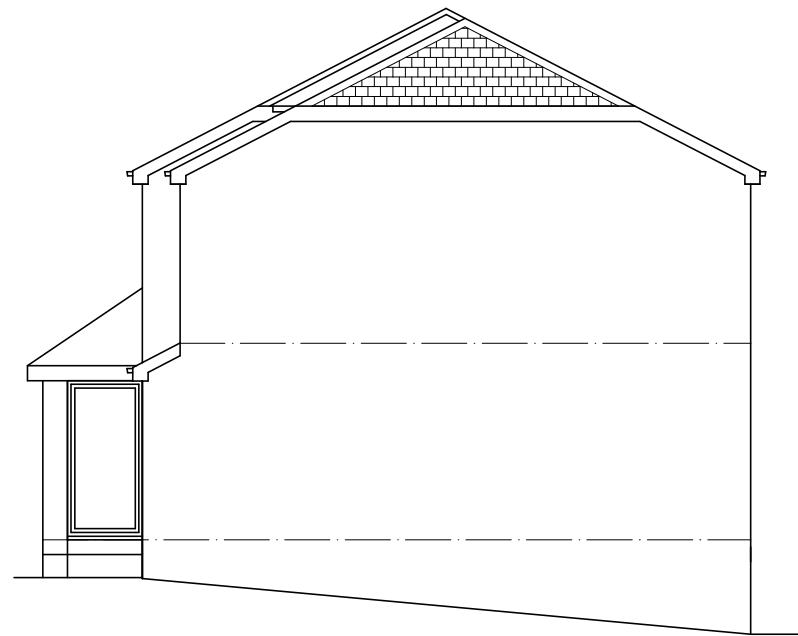


SIDE ELEVATION




REAR ELEVATION

ROOF - concrete tiles to match  
WALLS - brick to match  
WINDOWS - white UPVC

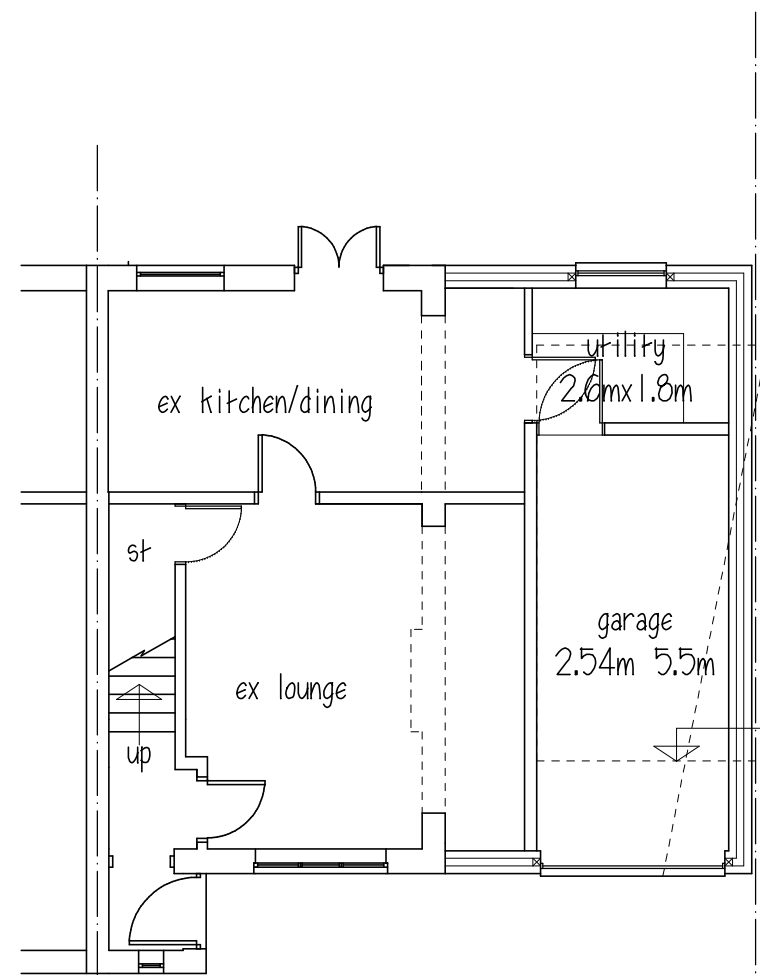

GROUND FLOOR

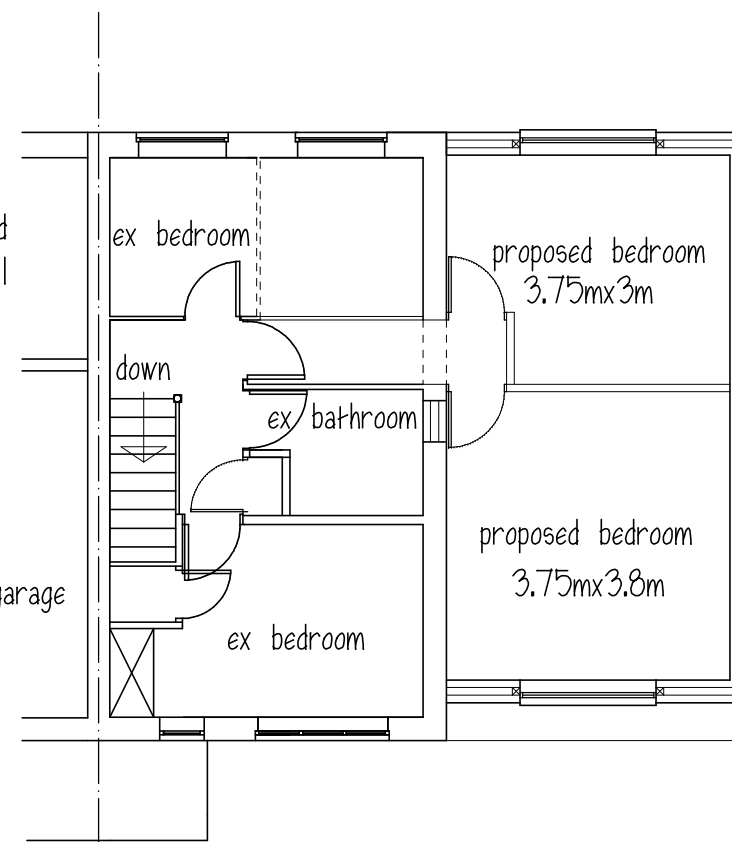

FIRST FLOOR

Mr & Mrs A LEITH

PROPOSED SIDE EXTENSION  
67 WAREHAM GROVE  
DODWORTH  
BARNSELEY S75 3LU

PROPOSED PLANS & ELEVATIONS

1:100 @ A3 NOV 22 Rev C

**Peter Thompson**

"Linwood"  
Barnsley Road  
Dodworth

Barnsley S75 3JR t&f. 01226 201391  
m. 07973251730  
e-mail peter-thompson@hotmail.co.uk

