


Station	Easting	Northing	Level
ST01	438777.153	400297.323	56.079
ST02	438755.191	400258.219	56.360
ST03	438776.003	400243.507	56.291
ST04	438788.361	400261.679	56.204
ST05	438811.468	400281.960	56.216

400300N

400300N

400250N

400250N

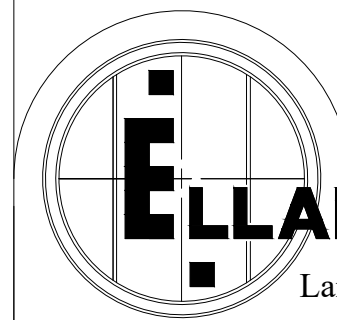

LAND SURVEYS
Land, Engineering & Building Surveys

ANCHOR HOUSE, DEWSBURY MILLS
THORNHILL ROAD, DEWSBURY, WF12 9QE
TEL . (01924) 467621 FAX . (01924) 459970
E - MAIL : els@ellam.com
WEB SITE : ellamlandsurveys.com

LOCATION

WATH ROAD, ELSECAR

CLIENT

JCA LTD

LEGEND

AV AIR VALVE
B BOLLARD
BH BOREHOLE
BS BUS STOP
BT BRITISH TELECOM

CC CONCRETE COVER
CM CABLE MARKER
CP CATCH PIT
CTV CABLE TV I/C
DP DOWN PIPE
ECP ELEC. CABLE PIT
EP ELEC. POLE/PYLON
ER EARTH ROD
FH FIRE HYDRANT

FWS FOUL WATER SEWER
G GULLY
GV GAS VALVE
HV HIGH VOLTAGE
IC INSPECTION COVER
JB JUNCTION BOX
KW KERB WEIR
LB LITTER BIN
LH LAMP HOLE

LP LAMP POST
MC METAL COVER
MH MANHOLE
MV MEDIUM VOLTAGE
P POST / POLE
RE RODDING EYE
RS ROAD SIGN
S STAY
SC STOP COCK

ST STOP TAP
SV STOP VALVE
SWS SURFACE WATER SEWER
TL TRAFFIC LIGHTS
TP TELEGRAPH POLE
TH THRESHOLD
VP VENT PIPE
WM WATER METER
WO WASH OUT

SURVEY NOT TO BE MOVED OR ROTATED
ALL SERVICES TO BE FIELD VERIFIED

All drawings remain the property of Ellam Land Surveys until all payments have been received
Copyright Ellam Land Surveys 2020.

THE COORDINATE SYSTEM USED FOR THE PRIMARY CONTROL IS OSGB36(15)
GRID CENTRE POINT: ST01

SHEET 1 OF 1
SCALE 1 : 200 @ A1
DRAWN NEIL SYKES
CHECKED BY SE
DATE SEPT 2020

LEVEL DATUM
GRID DATUM
DATUM USED
GPS
GPS STN: ST01
Value 56.079m

DRAWING NO. 8123/1

