




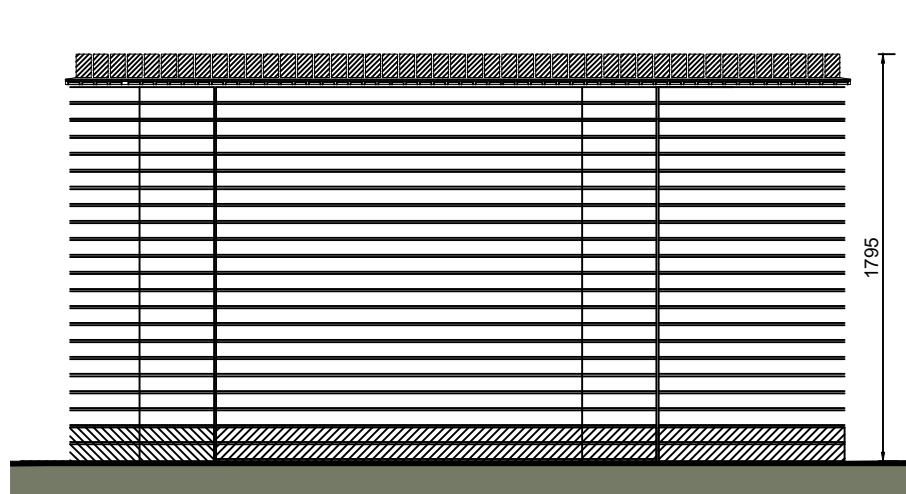


1.8m Boundary screen wall

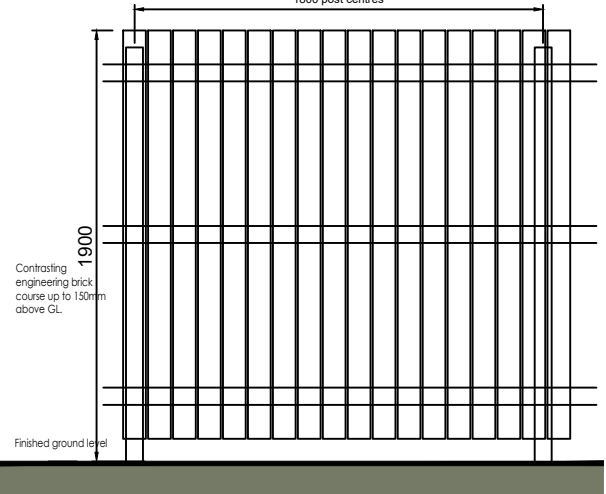


1.8m Boundary screen fence

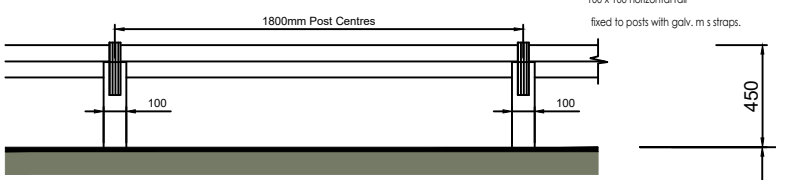


0.45m Knee railing

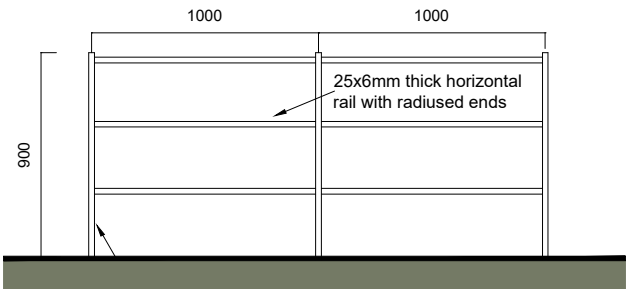

0.9m Estate railings

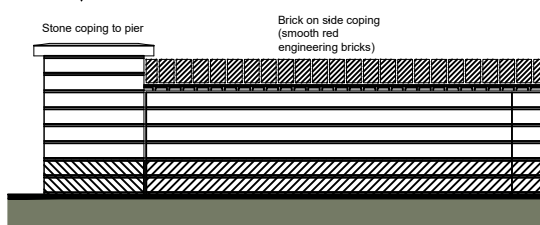

0.6m Low frontage wall

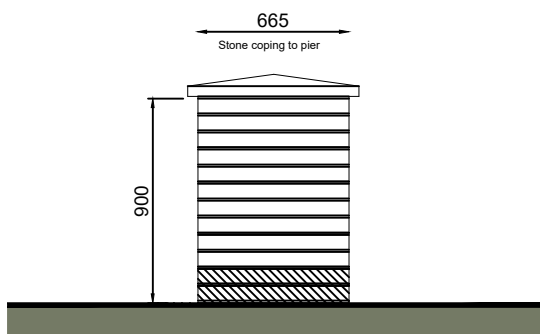

Brick pillar detail



1.8m timber gate

C	Updated to revision G of planning layout	LS	14.04.22
B	Updated to revision E of planning layout	TS	23.03.22
A	Additional walling added to focal areas.	TS	15.03.22
REV	DESCRIPTION	BY	DATE

STEN Architecture Ltd
The Studio
Marlow Road
Watlington
Oxfordshire
OX10 9BB
Tel: 01294 569955

Web: www.sten-architects.co.uk
Twitter: @STEN_arch
Facebook: [stenarchitecture](https://www.facebook.com/stenarchitecture)
LinkedIn: [Sten Architecture](https://www.linkedin.com/company/sten-architecture)

CLIENT:							
SITE:	Lee Lane Royston						
TITLE:	Boundary Treatment Plan						
SCALE AT A2:	1:500	DATE:	02.02.22	DRAWN:	LS	CHECKED:	---
PROJECT NO:	2202	DRAWING NO:	2202.06	REVISION:	C		