


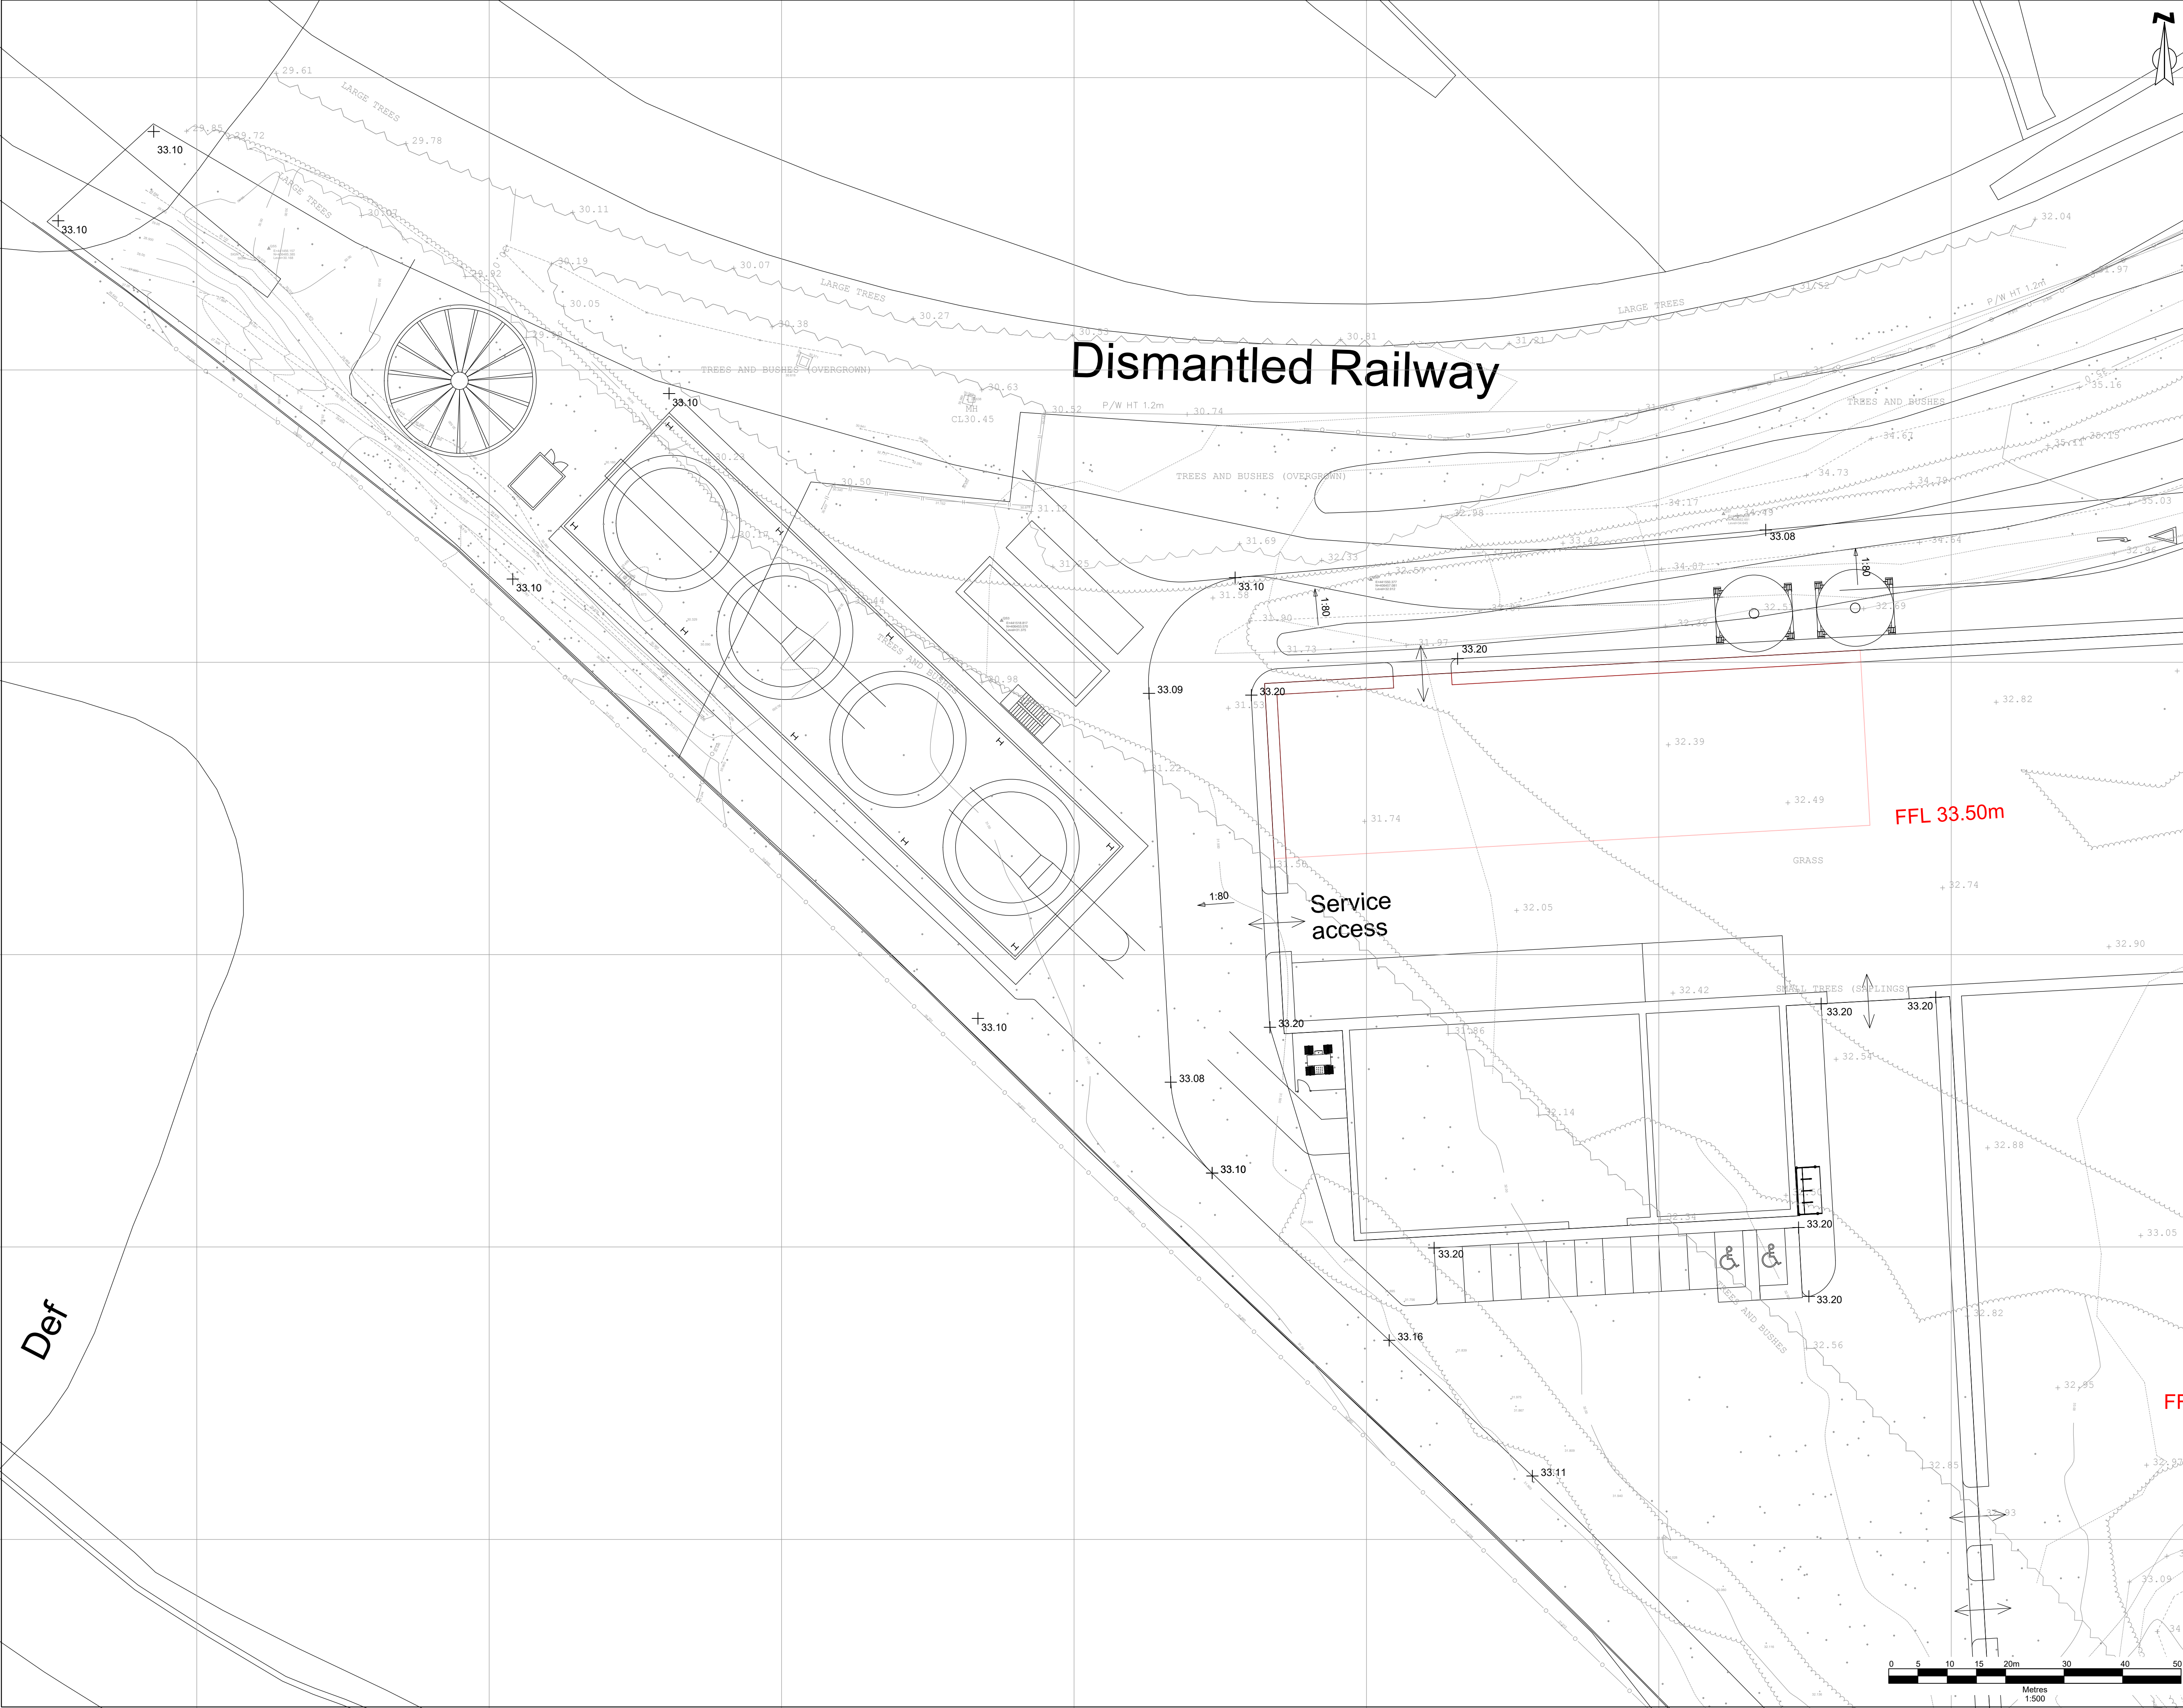

- NOTES
- DO NOT SCALE.
 - This drawing is to be read in conjunction with all other relevant drawings.
 - All surveyed information including levels and layout is provided by others.
 - All existing and proposed dimensions, levels and locations to be checked and verified by the main contractor on site prior to the commencement of the works and any anomalies reported to the engineer.
 - All works, workmanship and materials on private drainage to be in accordance with the civil engineering specification for water industry 7th edition published by the water research council.
 - Should there be any conflict between the details indicated on this drawing and those indicated on other drawings, the Engineer should be informed PRIOR to construction on site.
 - Until Technical Approval has been obtained from the relevant Authority, it should be understood that all drawings issued are Preliminary and Not for Construction. Should the Contractor commence site work prior to Approval being given, it is entirely at his own risk. All dimensions and levels are in metres U.N.O.
 - All pipe sizes in mm unless noted otherwise
 - All cover levels are indicative only and should be confirmed by architect / landscape architect
 - Positions of FWDP and RWP to be confirmed by client / architect
 - Abandoned buried pipework to be grouted or removed
 - Linear drainage channels, pumping stations, attenuation tanks and any other specialist equipment to manufacturers design and specification
 - Contractor to confirm no live connections before abandoning pipes

Key

- FFL 33.50m Finished Floor Level
- + 32.997 Finished Hardstanding Level
- 1:80 Hardstanding Gradient

P01	26/01/18	First Issue	MJ	MG	MT
REV	DATE	DETAIL	DES	CHK	APP

FFI **enzygo**
environmental consultants
Samuel House, 5 Fox Valley Way, Stocksbridge, Sheffield, S36 2AA

CLIENT:
Peel Environmental Ltd

PROJECT:
Houghton Main TRRC

DRAWING TITLE:
GA - Finished Levels - Planning

DRAWN: MJ	DESIGNED: MJ	CHECKED: MG	APPROVED: MT
--------------	-----------------	----------------	-----------------

DATE:
26/01/2018

PROJECT NO.:
CRM.066.006

DRAWING NO.:
108 (2 of 2)

DRAWING STATUS:
Preliminary

ISSUE:
P01