




NORVIK CONSERVATORIES LTD
PROPOSED DEVELOPMENT
LAND NORVIK CONSERVATORIES LTD.
MITCHELLS IND. EST.
WOMBWELL



EXISTING SITE PLAN

1:500 SEPT. 03 Rev A



Peter Thompson M.B.I.A.T.

Linwood
Barnsley Road tel & fax
Dodworth 01226
Barnsley S753JR 201391

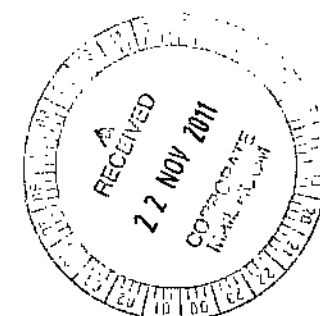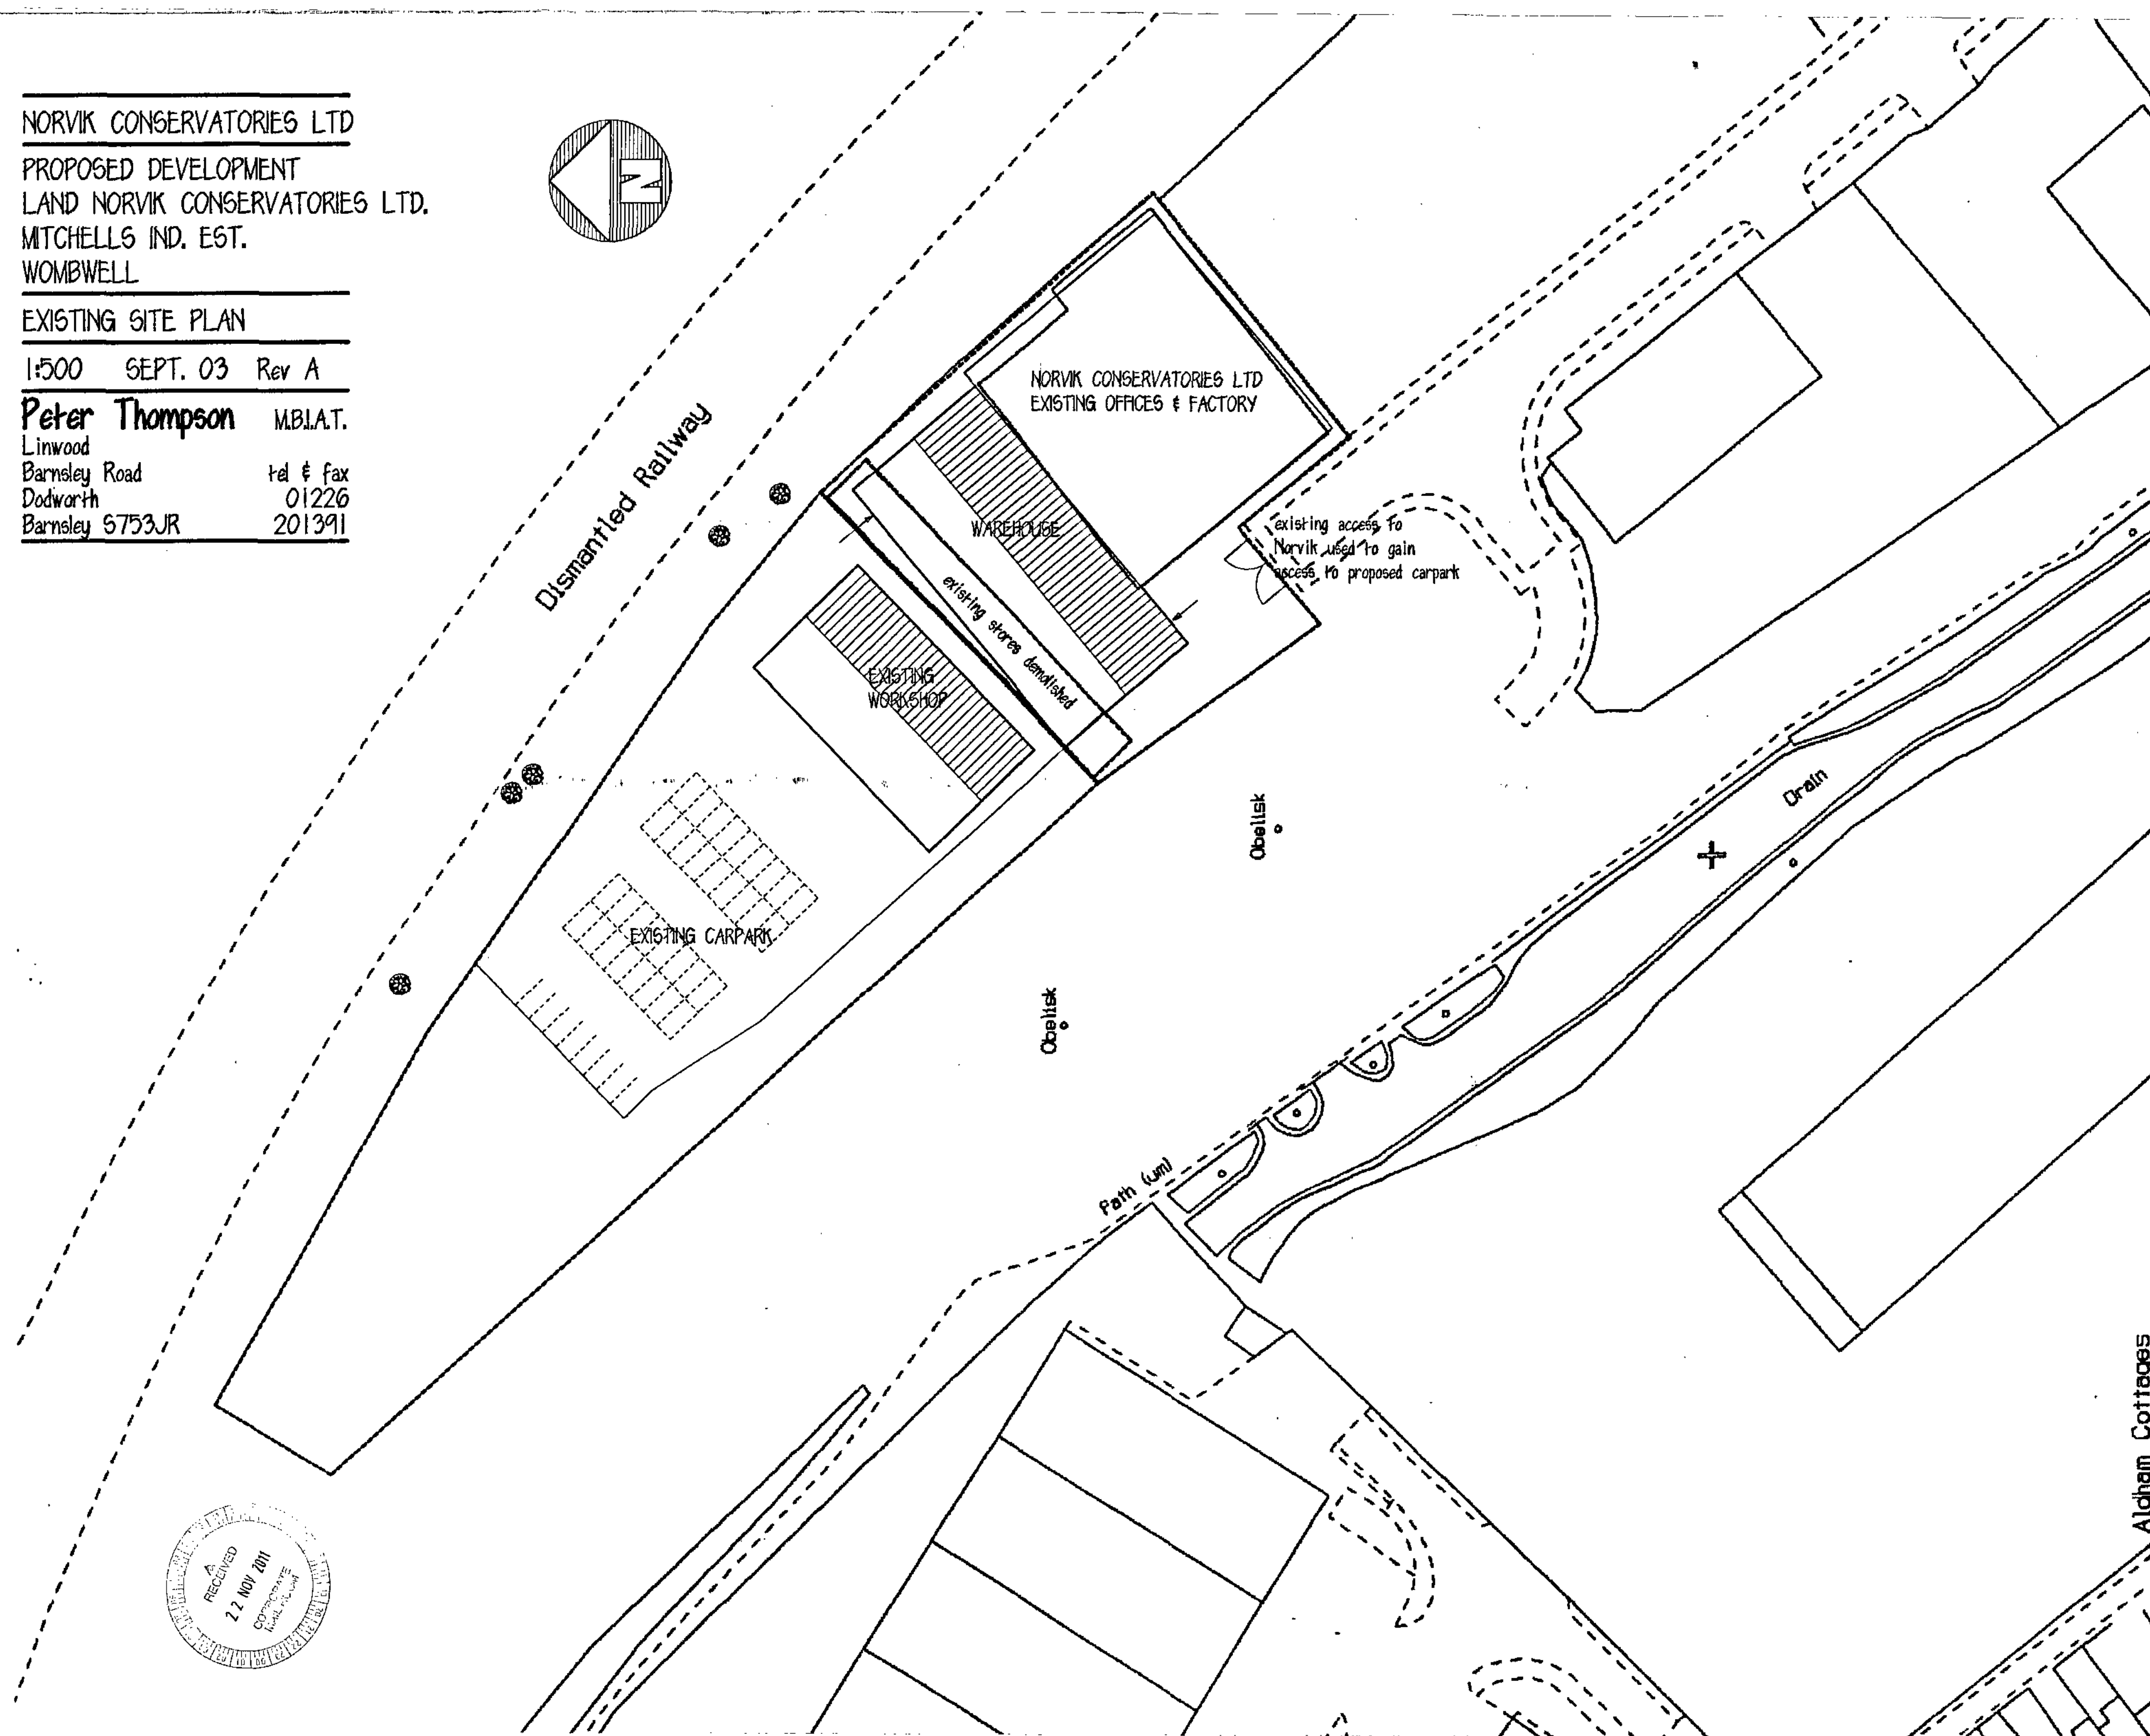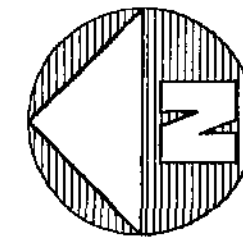


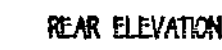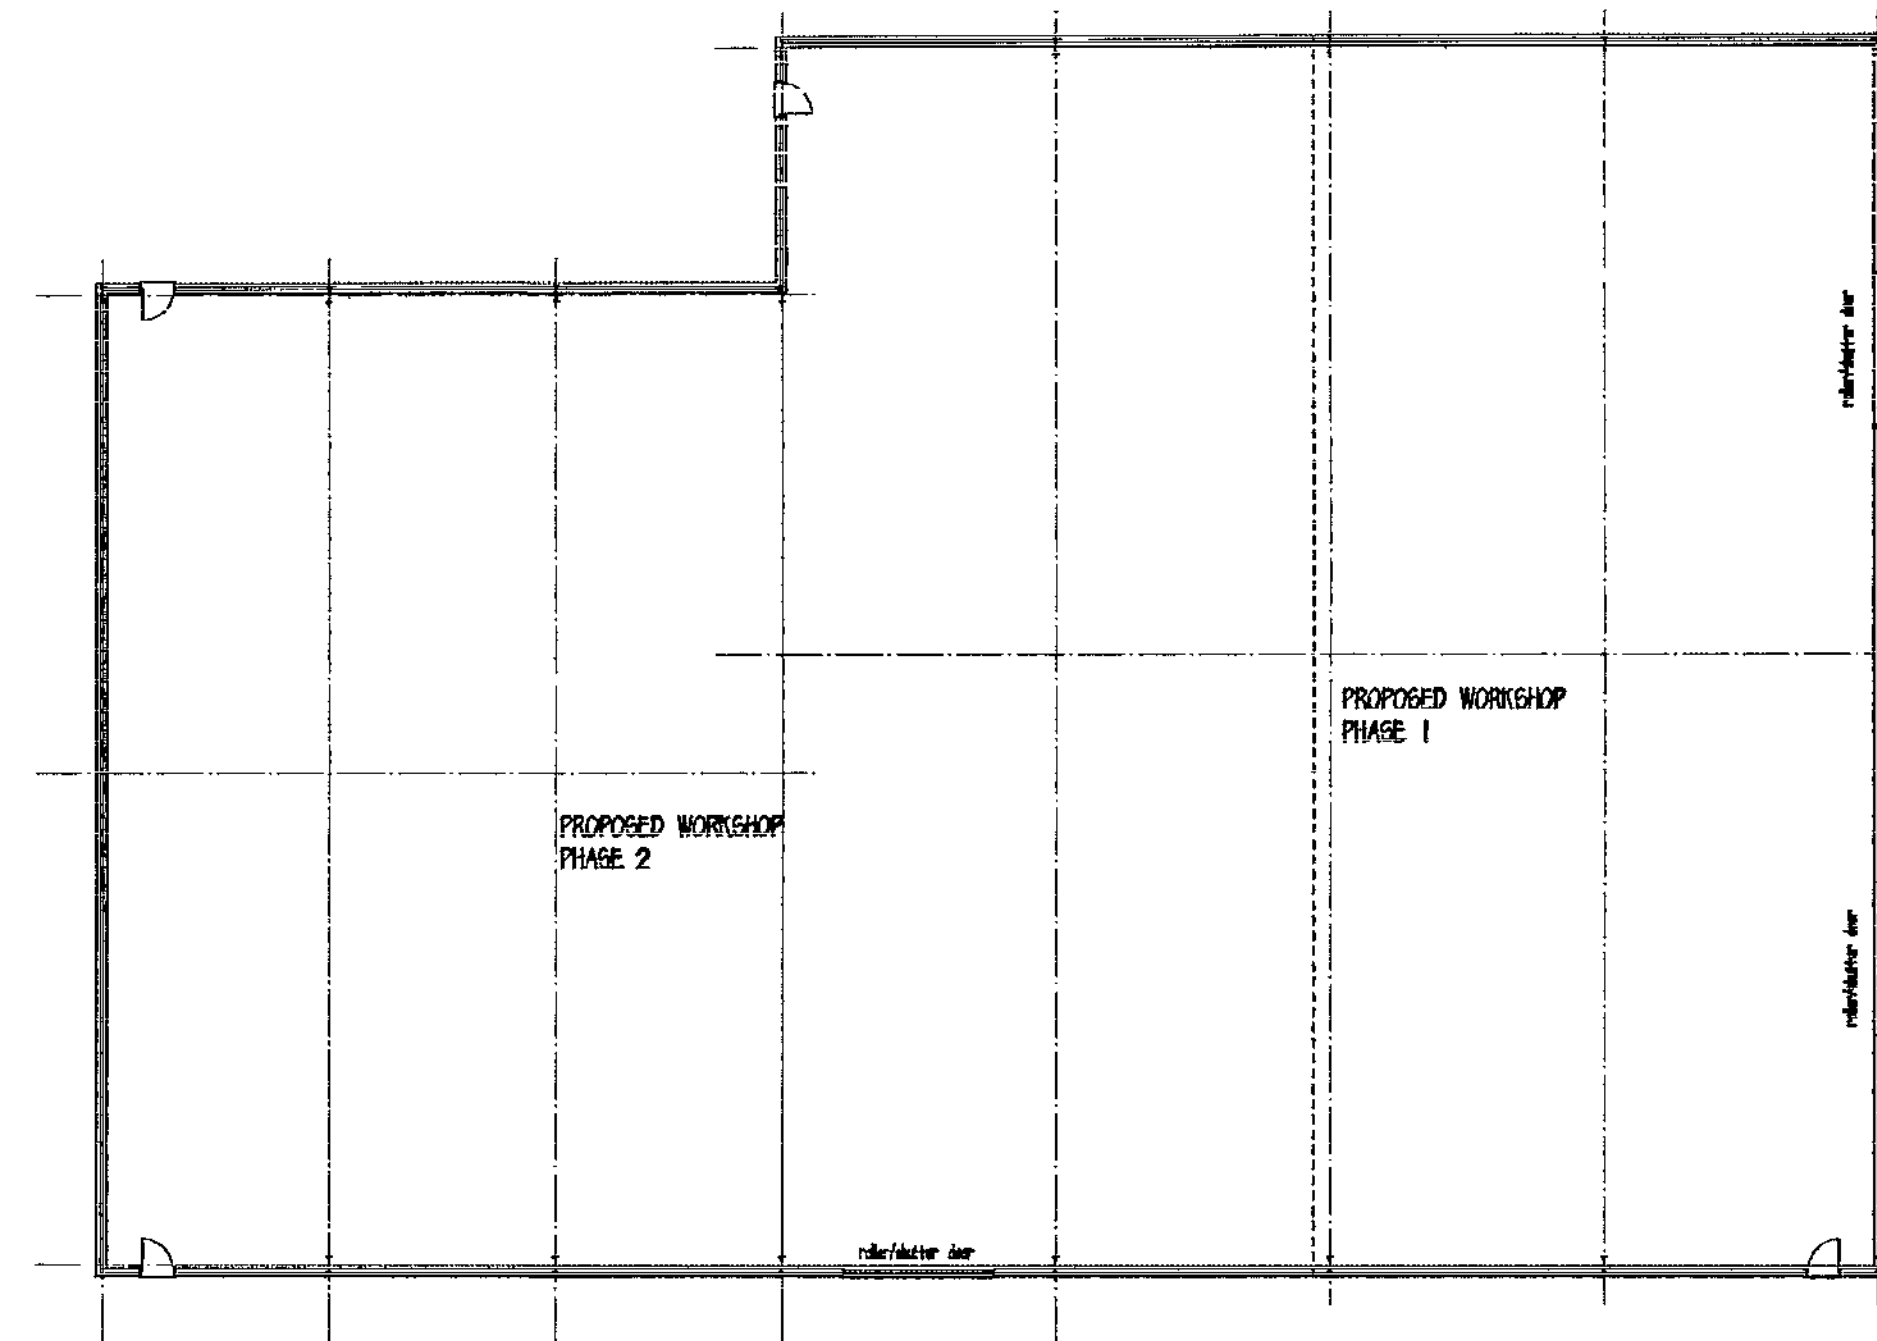

ROOF - profiled sheeting to match existing
WALLS - profiled sheeting to match existing,
colours to match existing.

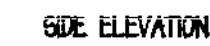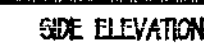

For The **MBLAT.**
 Liverpool
 Barnley Road
 Didsbury
 Tel. 4 Fax
 01226
 01226

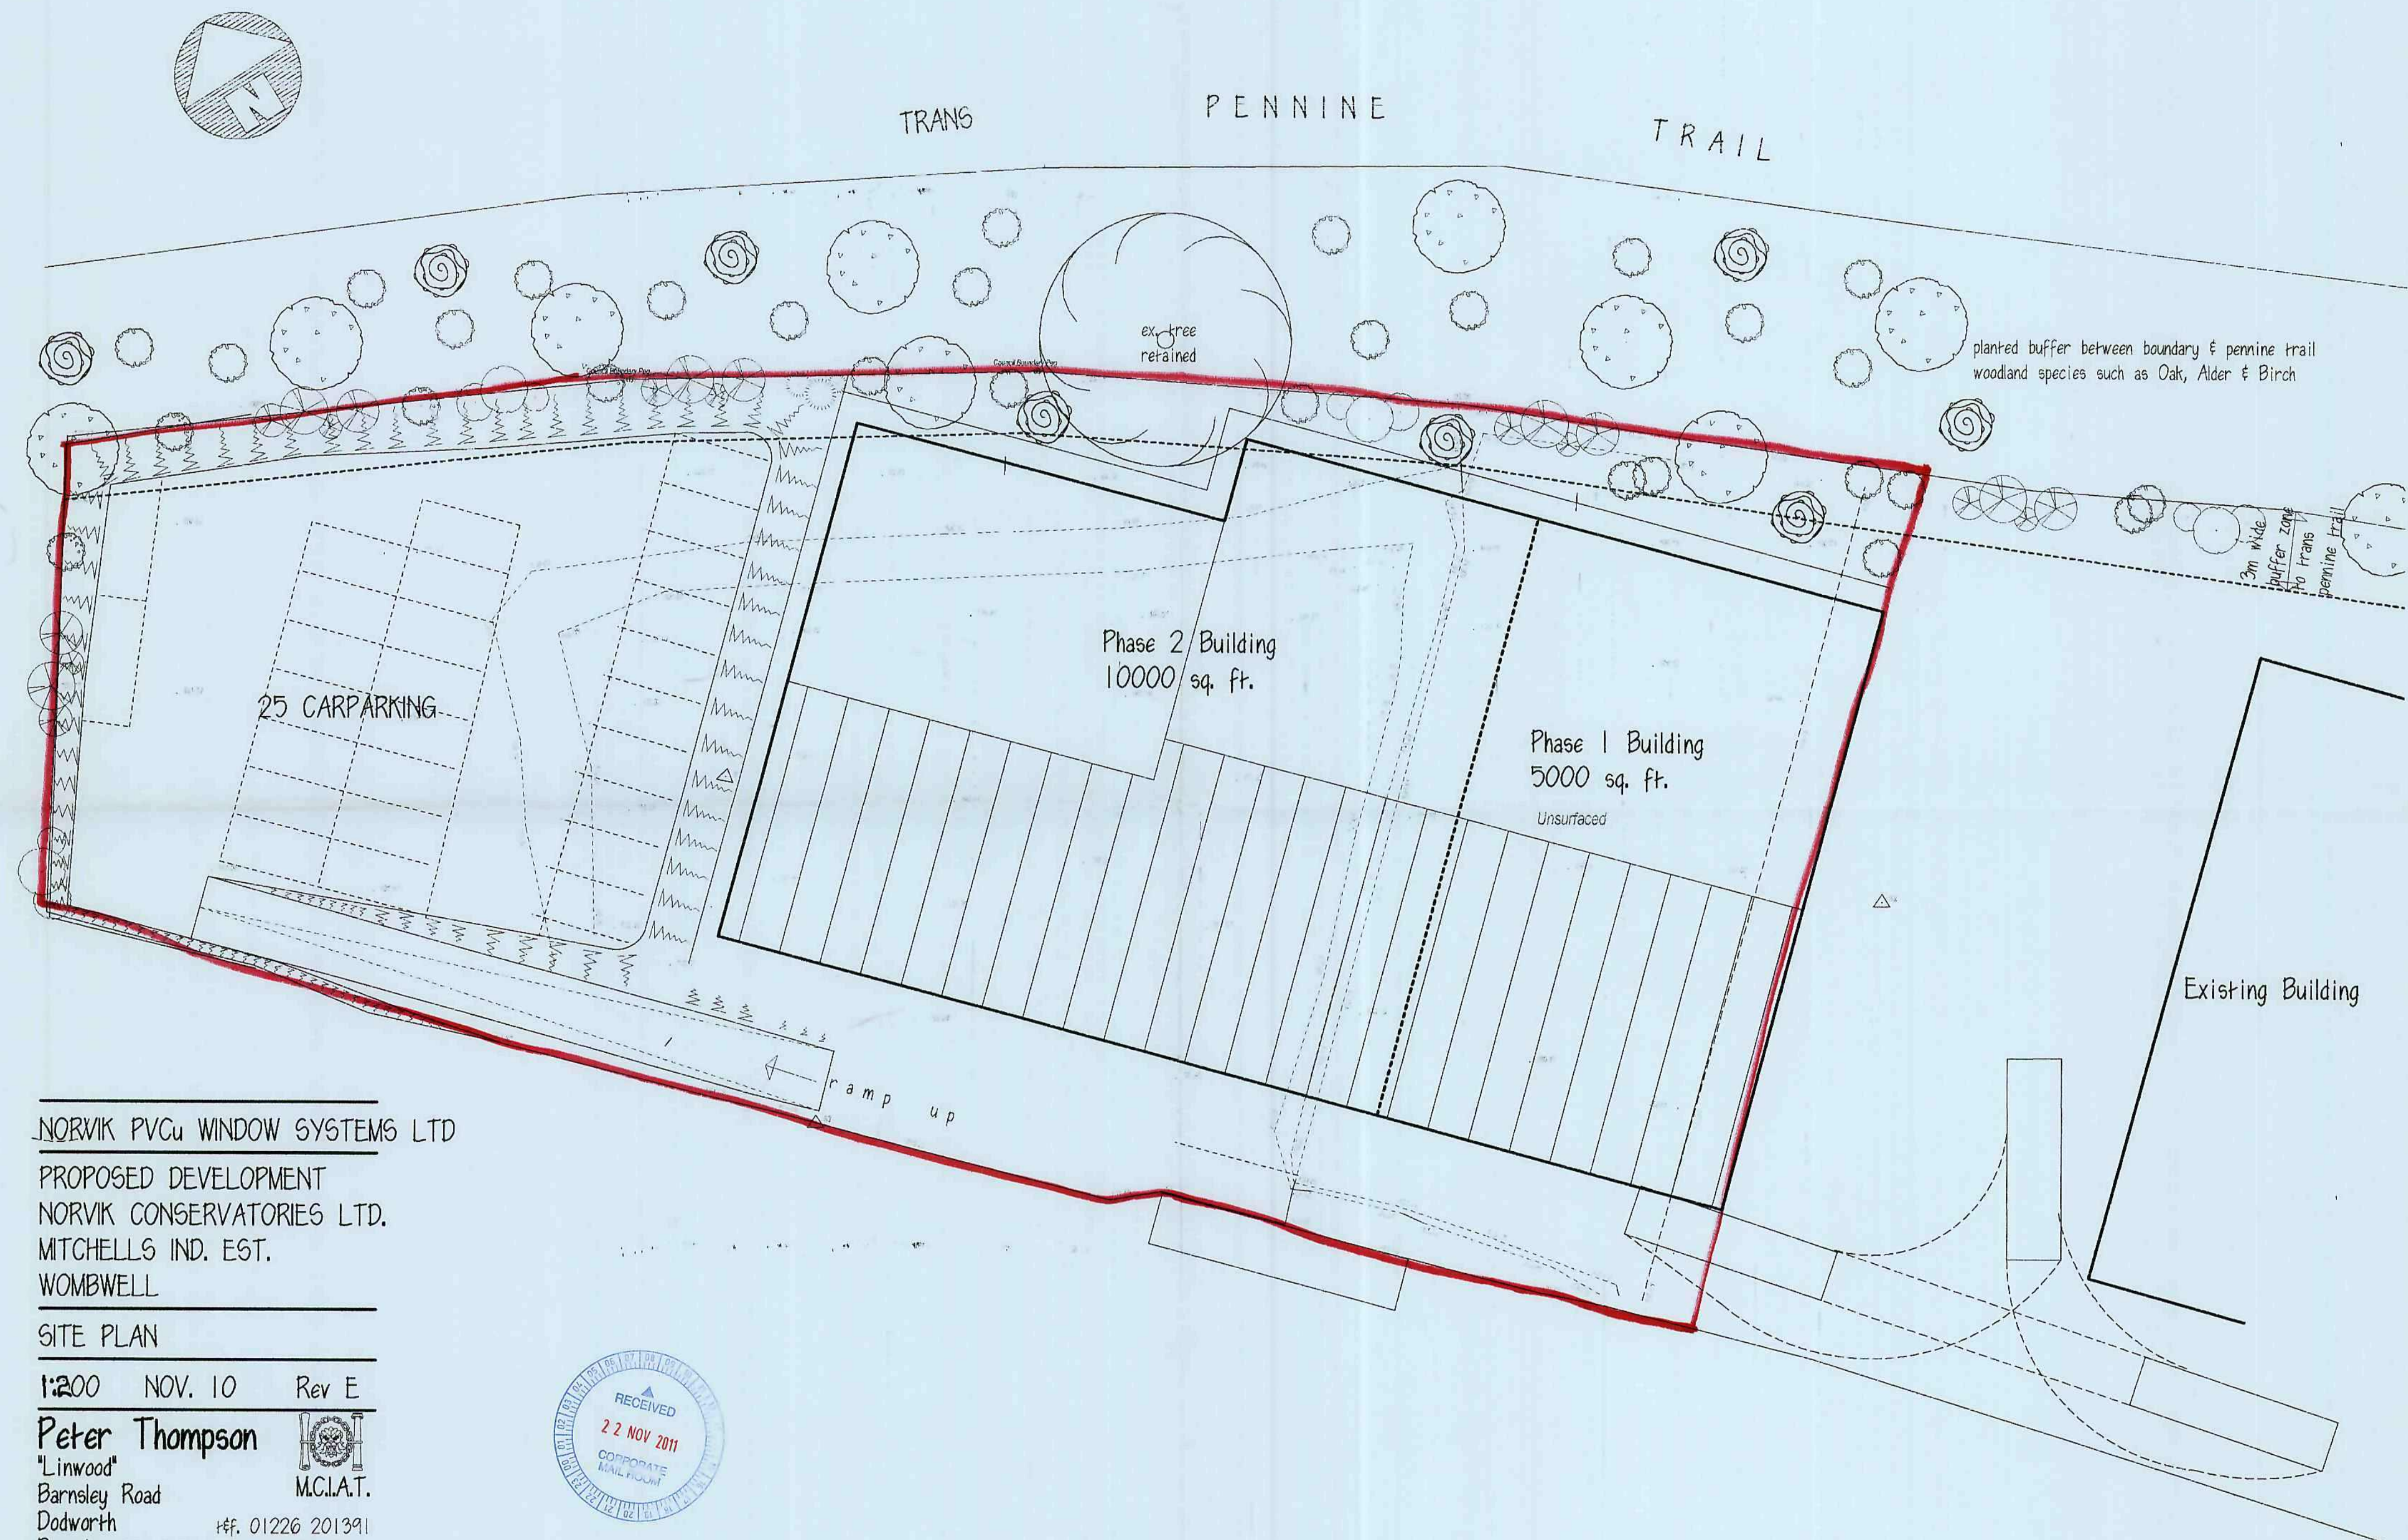

NORVIK PVCu WINDOW SYSTEMS LTD
PROPOSED DEVELOPMENT
NORVIK CONSERVATORIES LTD.
MITCHELLS IND. EST.
WOMBWELL

SITE PLAN

1:200 NOV. 10 Rev E

Peter Thompson
"Linwood"
Barnsley Road
Dodworth
Barnsley S75 3JR
e-mail peter-thompson@hotmail.co.uk
M.C.I.A.T.
tff. 01226 201391
m. 07973251730

