

The general contractor is responsible for the verification all dimensions on site and the architect is to be informed of any discrepancy.


The status of information contained in a computer copy of this drawing shall be limited to that conveyed by the paper copy.

Revisions:


Rev A. - 10.11.09 - RJJ
Walls increased to 450mm thick and fenestration adjusted. scale changed to 1:100.

Rev B. - 22.01.11 - TS
Side elevations added.


Rev C. - 07.03.11 - PDG.
Window specification amended. Additional windows to gable added.

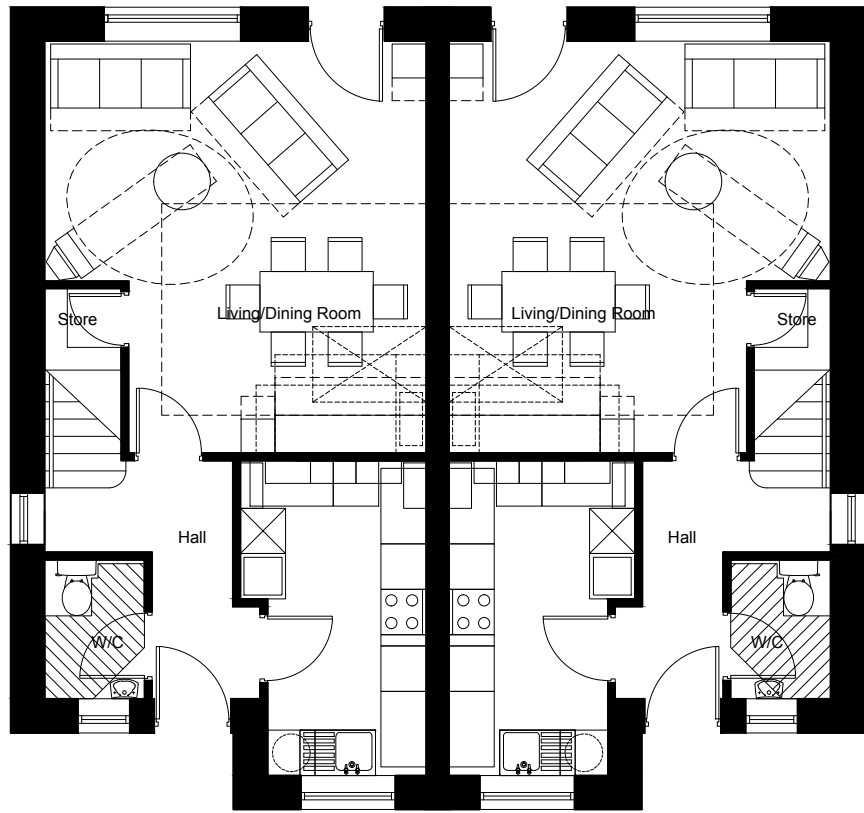

4B6P - Plot 6 4B6P - Plot 5
Ground Floor
Plot size - 116 m²

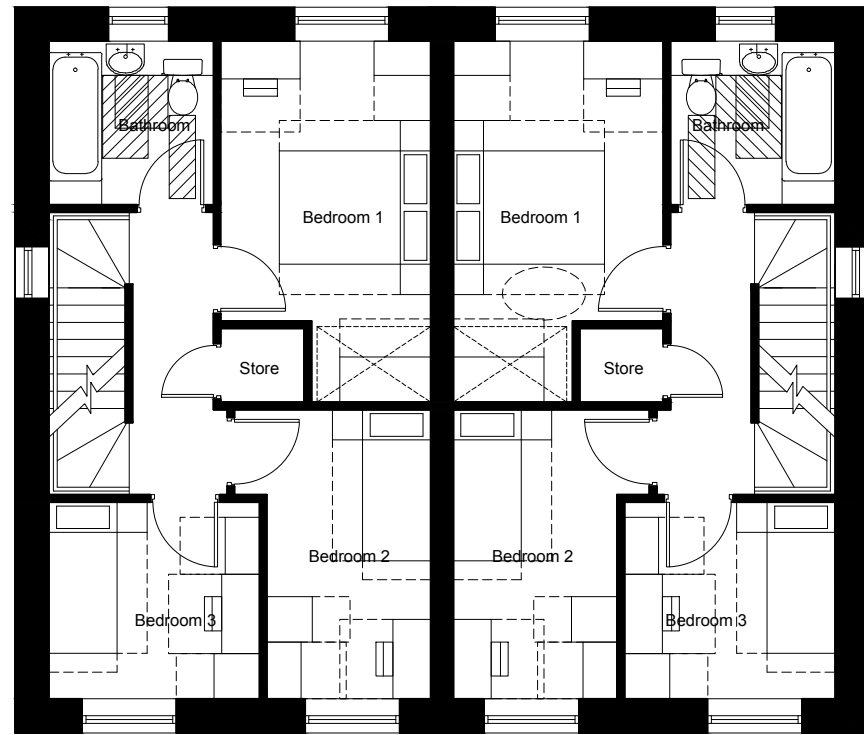


4B6P - Plot 6 4B6P - Plot 5
First Floor

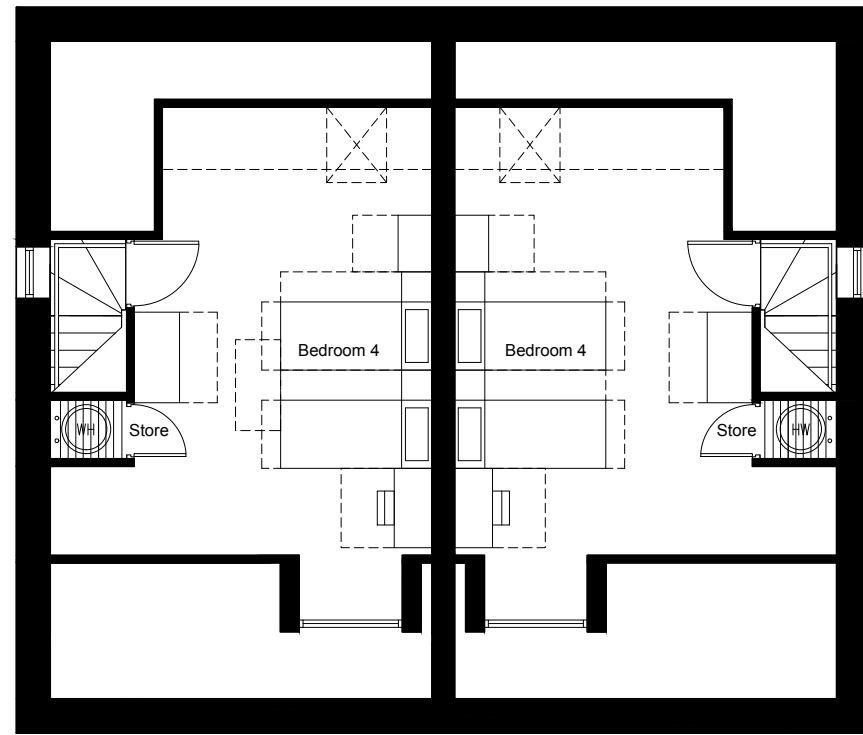

4B6P - Plot 6 4B6P - Plot 5
Second Floor




Front Elevation
Plots 5 & 6

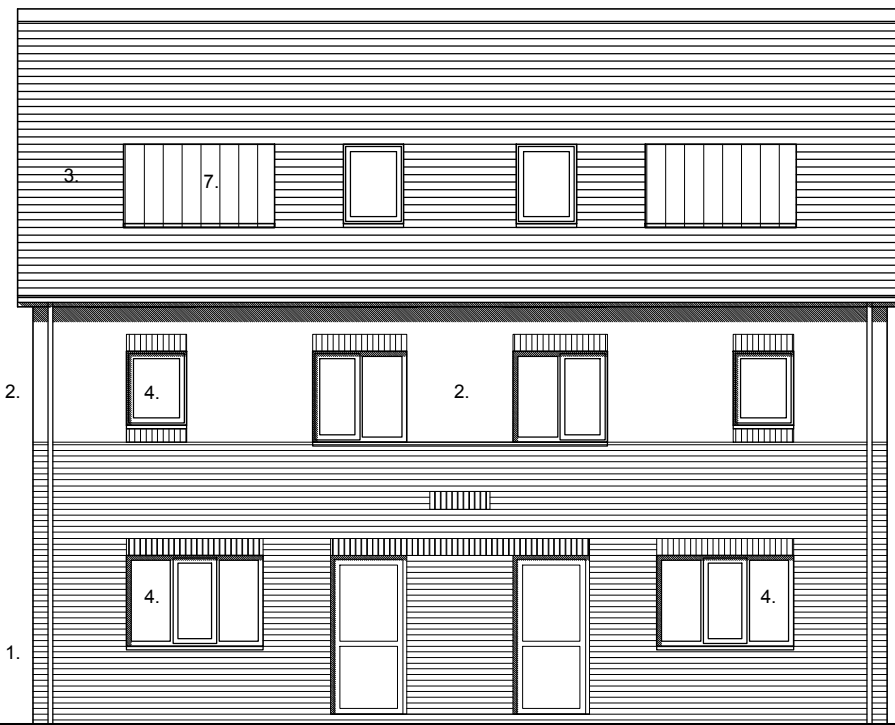


Rear Elevation
Plots 5 & 6



Side Elevation
Plot 5

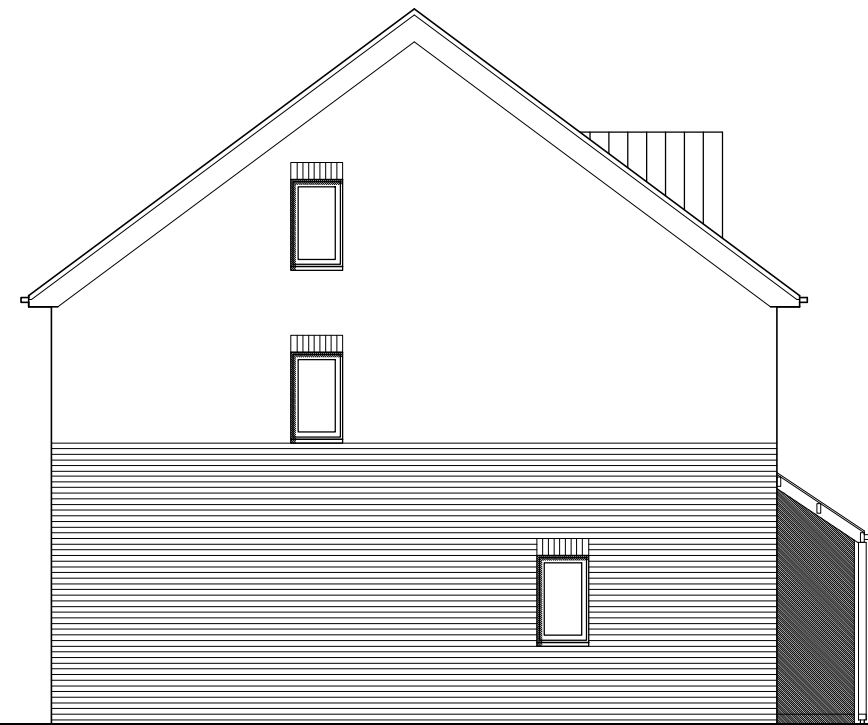


Side Elevation
Plot 6

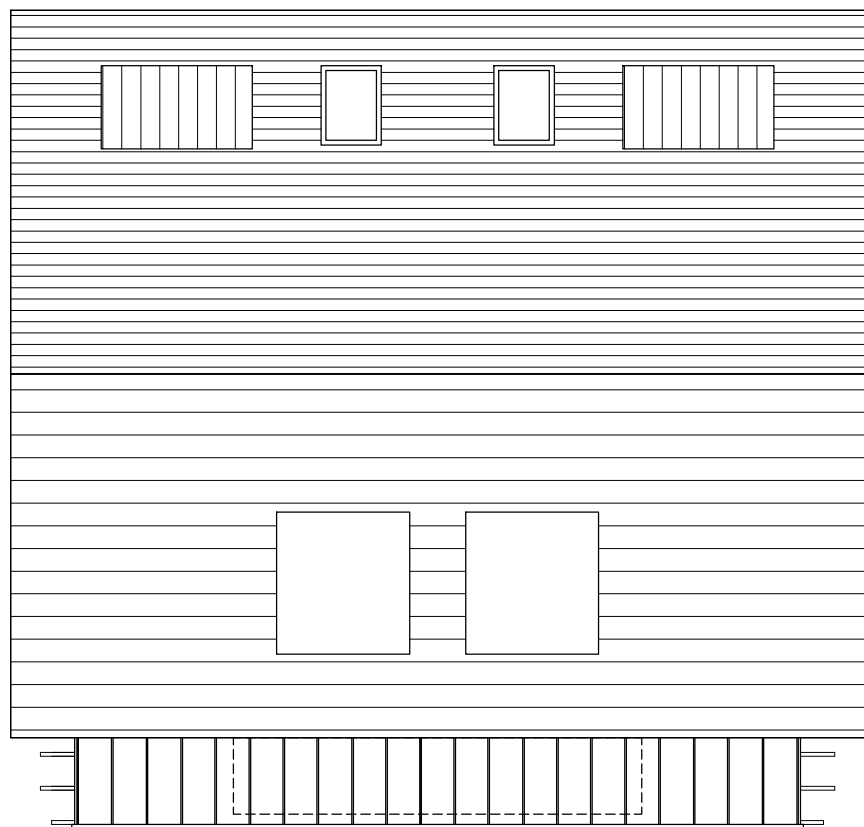

Roof Plan

Materials Schedule:

1. FL quality through coloured Facing Brickwork (red)
2. Through coloured Render Sto, Weber or similar approved system. 'Scraped' smooth finish, colour off white
3. Interlocking low profile flat tile (dark grey)
4. Double glazed Upvc windows, dual coloured:- dark grey (RAL 7005) outer finish and white inner finish.
5. Timber Security door to achieve PAS-24 Manse Masterdor or similar approved.
6. Entrance porch, timber structure with steel fixings supporting deck with standing-seam roof finish
7. Solar collector

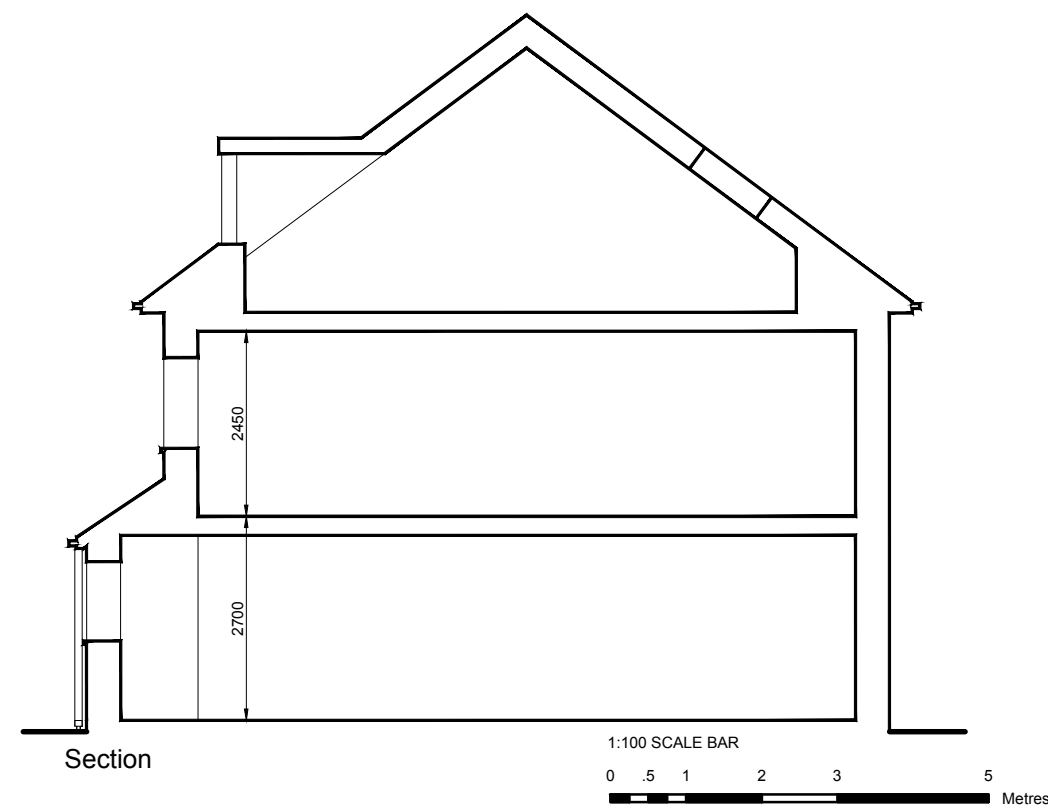

Section

1:100 SCALE BAR
0 0.5 1 2 3 5 Metres

Plot 5 & 6
4B6P Unit Type
Meadstead Drive, Barnsley
Yorkshire Housing



drawing status

approval
construction
preliminary
record
information
comment
tender

Scale 1:100 @ a2

Date AUGUST 2009

Drawn C.ODDY

Dwg.No 2121.31.022C

