



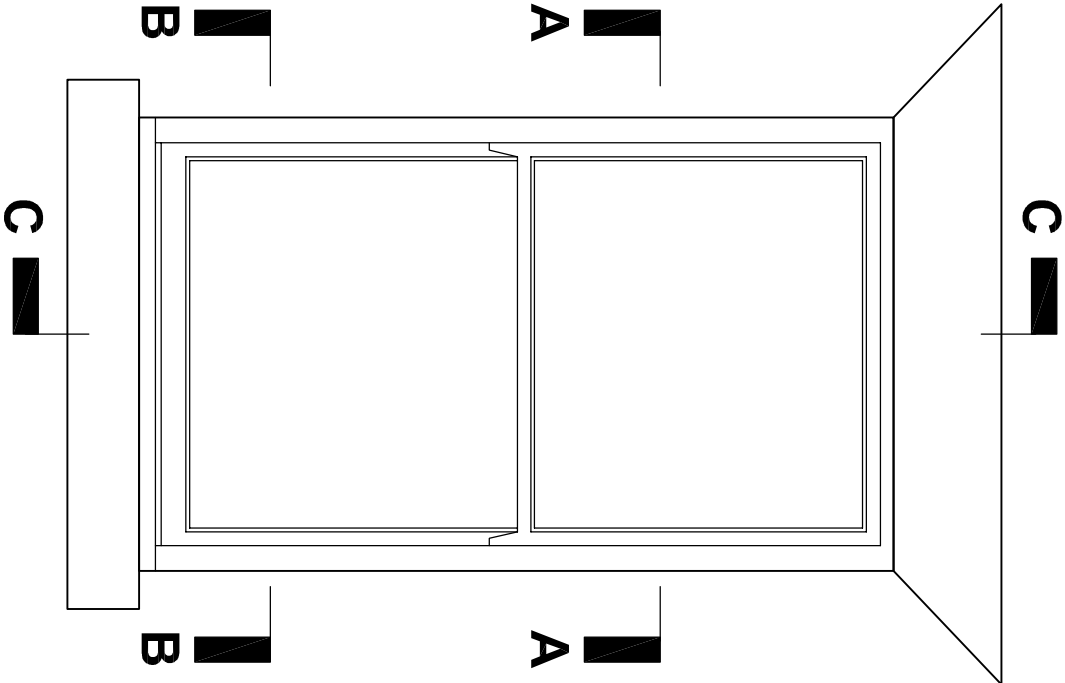

NOTE
Drawing to be read in conjunction with drawings
201 - 207 to identify individual windows by type.

Existing wall construction and lintols etc to be
retained


New window frames to be made from FSC
treated European Redwood, sills to be FSC
Sapele and all finished in spray applied, water
based, microporous paint, colour to be
confirmed, casement profile to be Ovolo profile
beading, glazing to be 6mm float glass. Safety
glass to be fitted where necessary, all by
Crookes & Son Joinery, 3 Shenstone Road,
Sheffield S6 1SP, Tel 0114 233 0699 or equal
approved

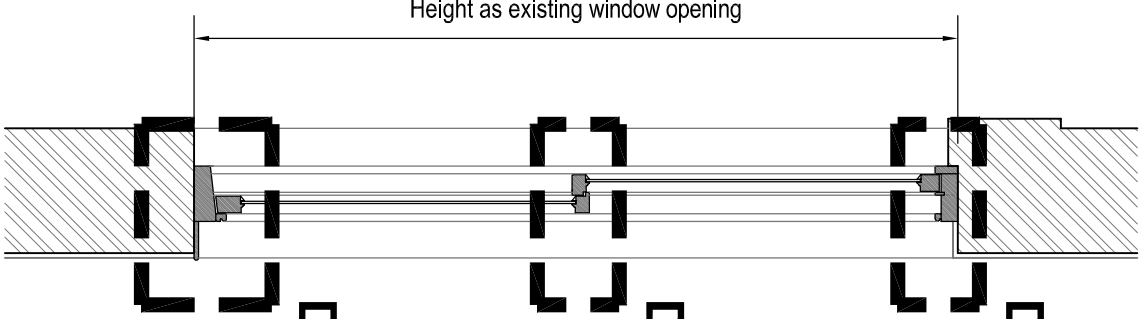


Detail C

Detail D


Detail E

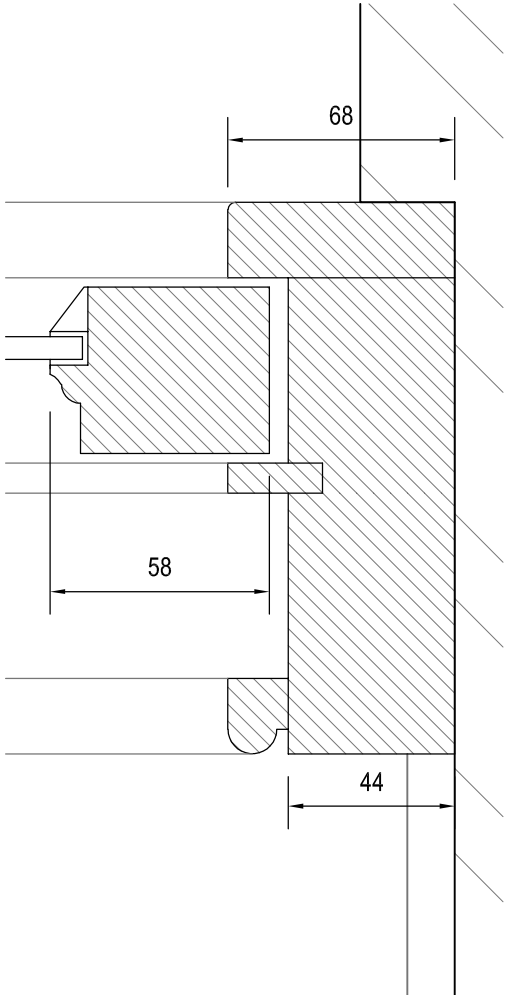

Detail C As Proposed

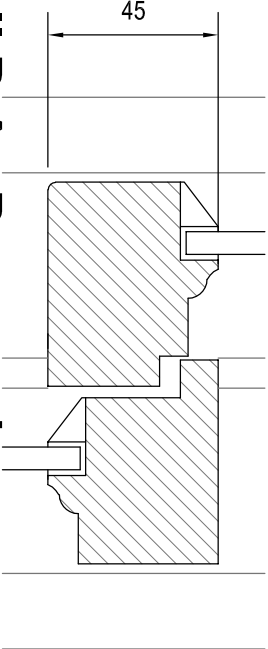

Detail D As Proposed

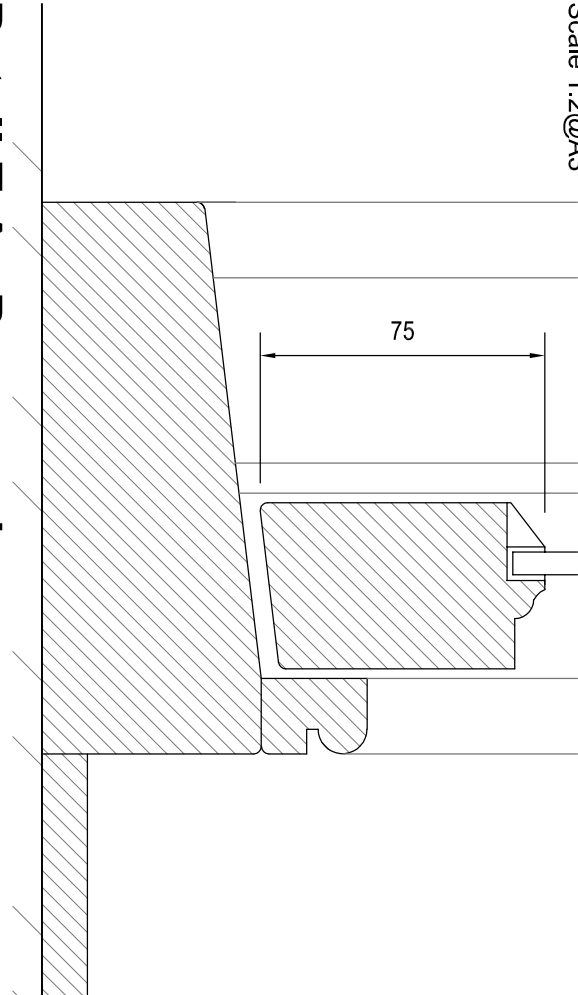


Detail E As Proposed
ISSUED FOR PLANNING

Elevation As Proposed

Scale 1:20@A3


Detail A

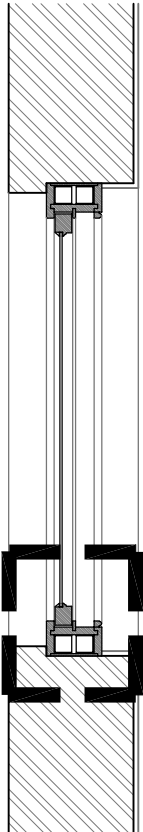

Interior
Exterior

Section A-A As Proposed

Scale 1:20@A3

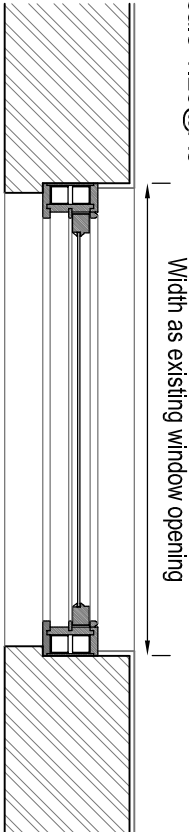


Interior
Exterior

Section B-B As Proposed

Scale 1:20@A3

Section C-C As Proposed

Scale 1:20@A3

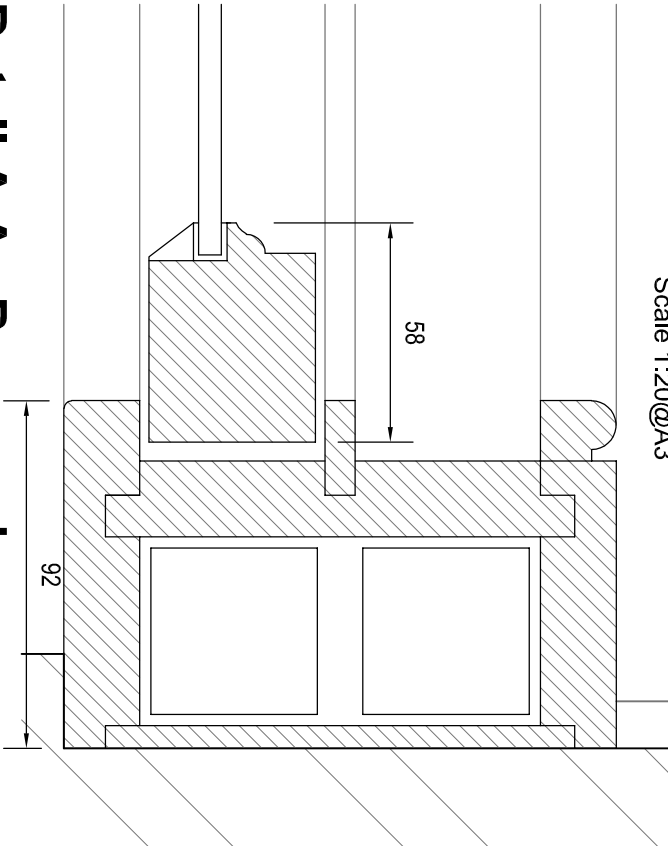

Detail A As Proposed

Scale 1:2@A3