


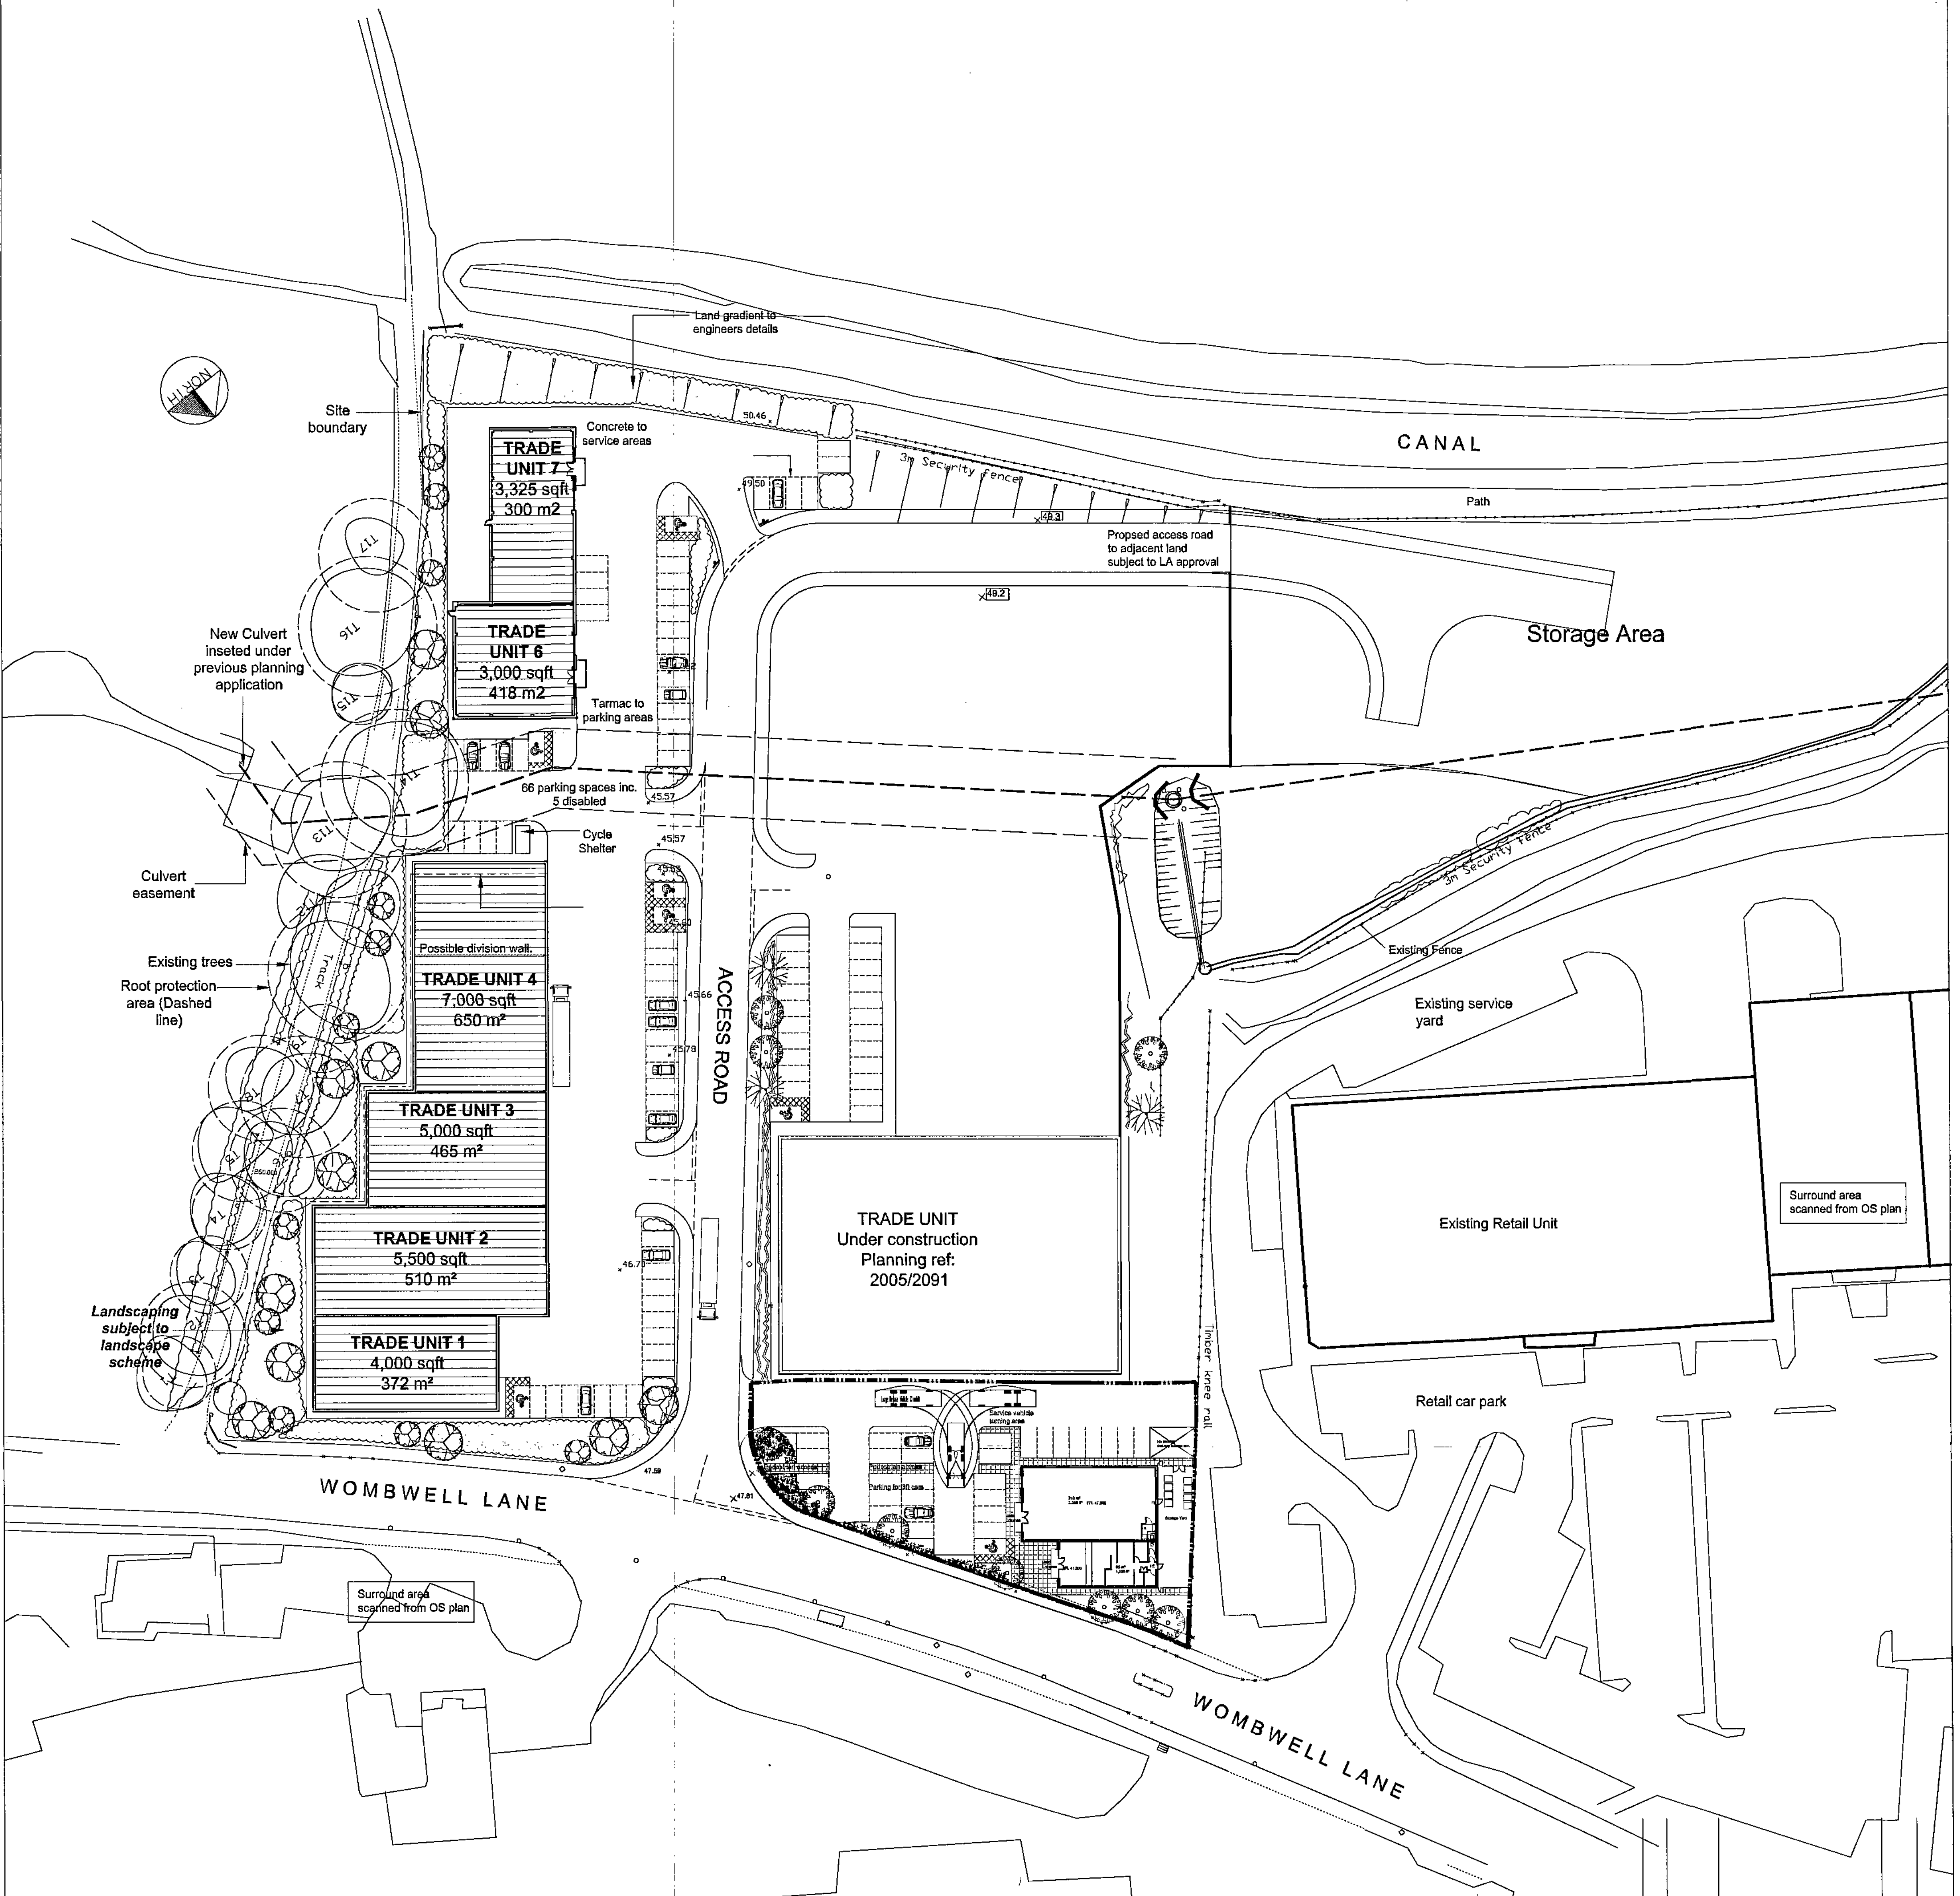

Proposed development, Wombwell Lane, Barnsley
For G.N Properties Ltd.

Rev	Date	Description	Rev By	Chkd By
1	07.07.12	Proposed development, Wombwell Lane, Barnsley For G.N Properties Ltd.		
Title Proposed Location plan Scheme 2 Rev B				
Scale 1:500 @A1				
Date 07.07.12				
Rev				