


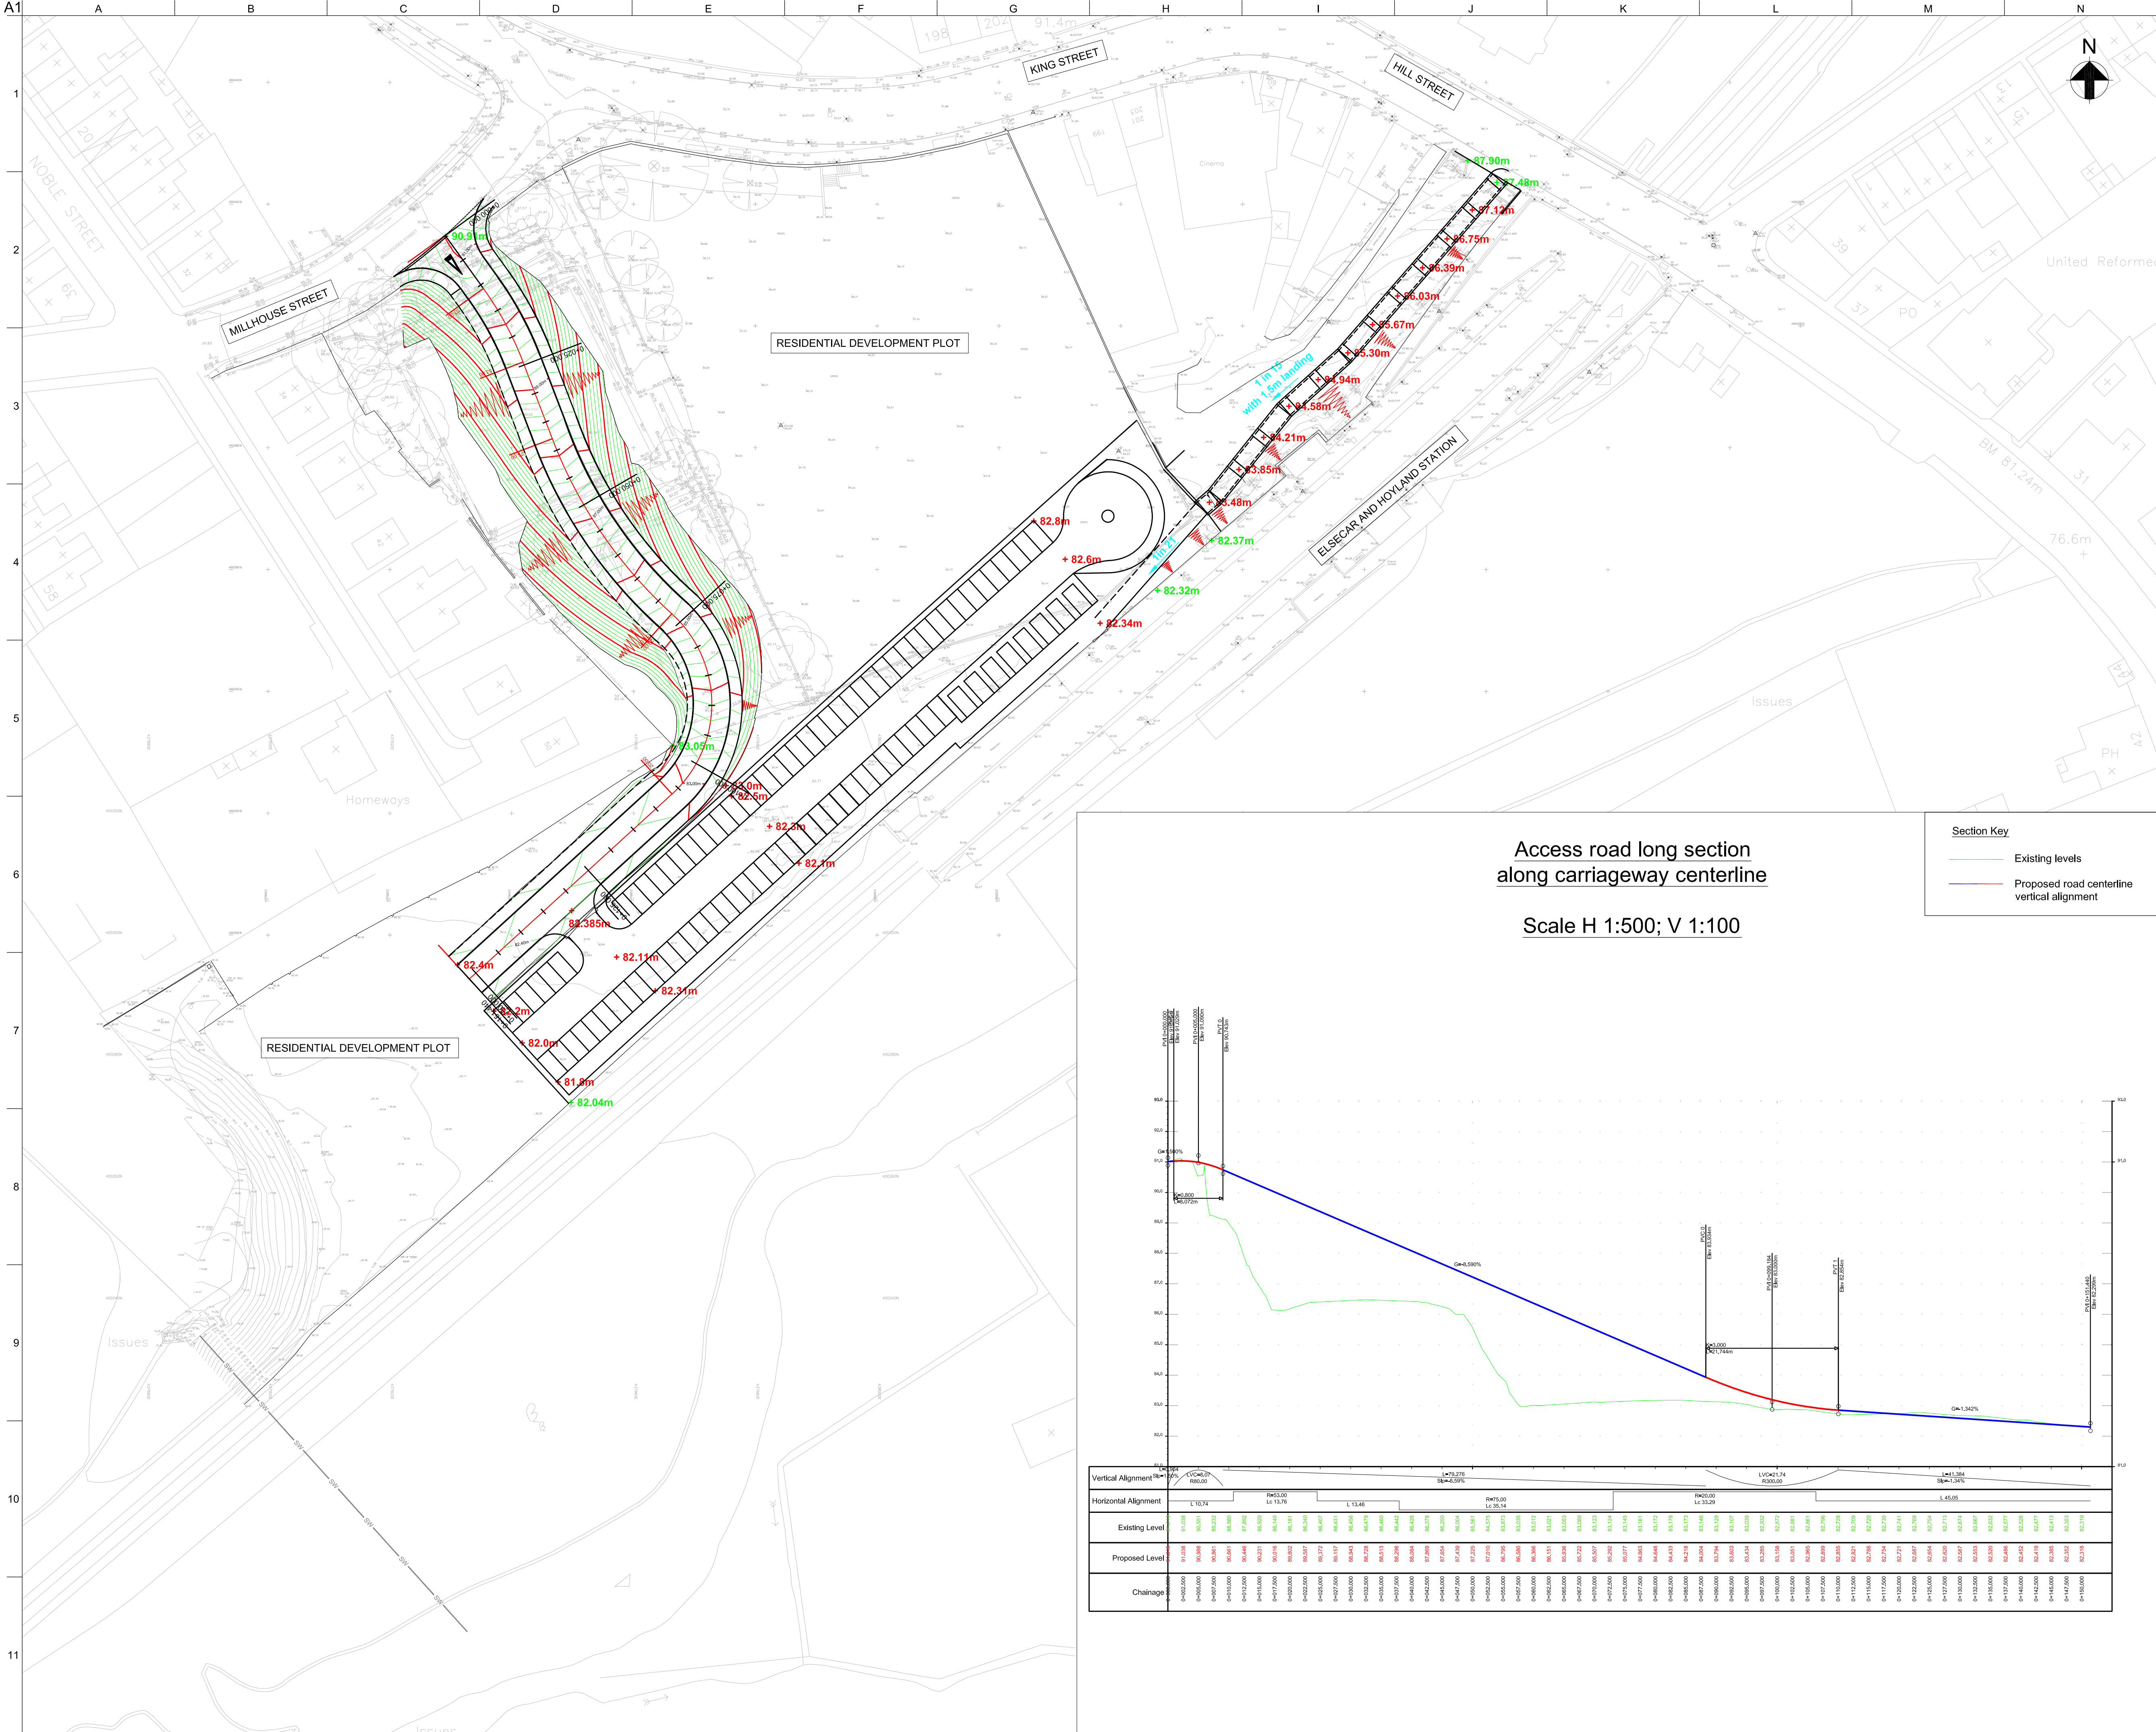

- Notes
- All Dimensions in millimetres. Spot heights are in metres
 - Levels shown are for information and subject to detailed design

- Key
- +42.20m Proposed Levels
 - +42.20m Key Existing Levels
 - 1% Approximate surface gradients
 - Mayor Contours
 - Minor Contours
 - Proposed Embankment

- Section Key
- Existing levels
 - Proposed road centerline vertical alignment

Access road long section
along carriageway centerline

Scale H 1:500; V 1:100

P1	02/07/10	MFS	CW	PI
Planning Submission				
P0	30/06/10	MFS	CW	PI
Draft Planning Submission				
Issue	Date	By	Chkd	Appd

ARUP

Rose Wharf 78 East Street
Leeds LS9 8EE
Tel +44 (0)113 242 8498 Fax +44 (0)113 242 8573
www.arup.com

Client
Barnsley MBC

Job Title
Elsecar Rail Station

Drawing Title
Level Strategy

Scale at A1 1:500

Drawing Status
ISSUED FOR PLANNING

Job No 213305	Drawing No EL-PL-003	Issue P1
-------------------------	--------------------------------	--------------------