


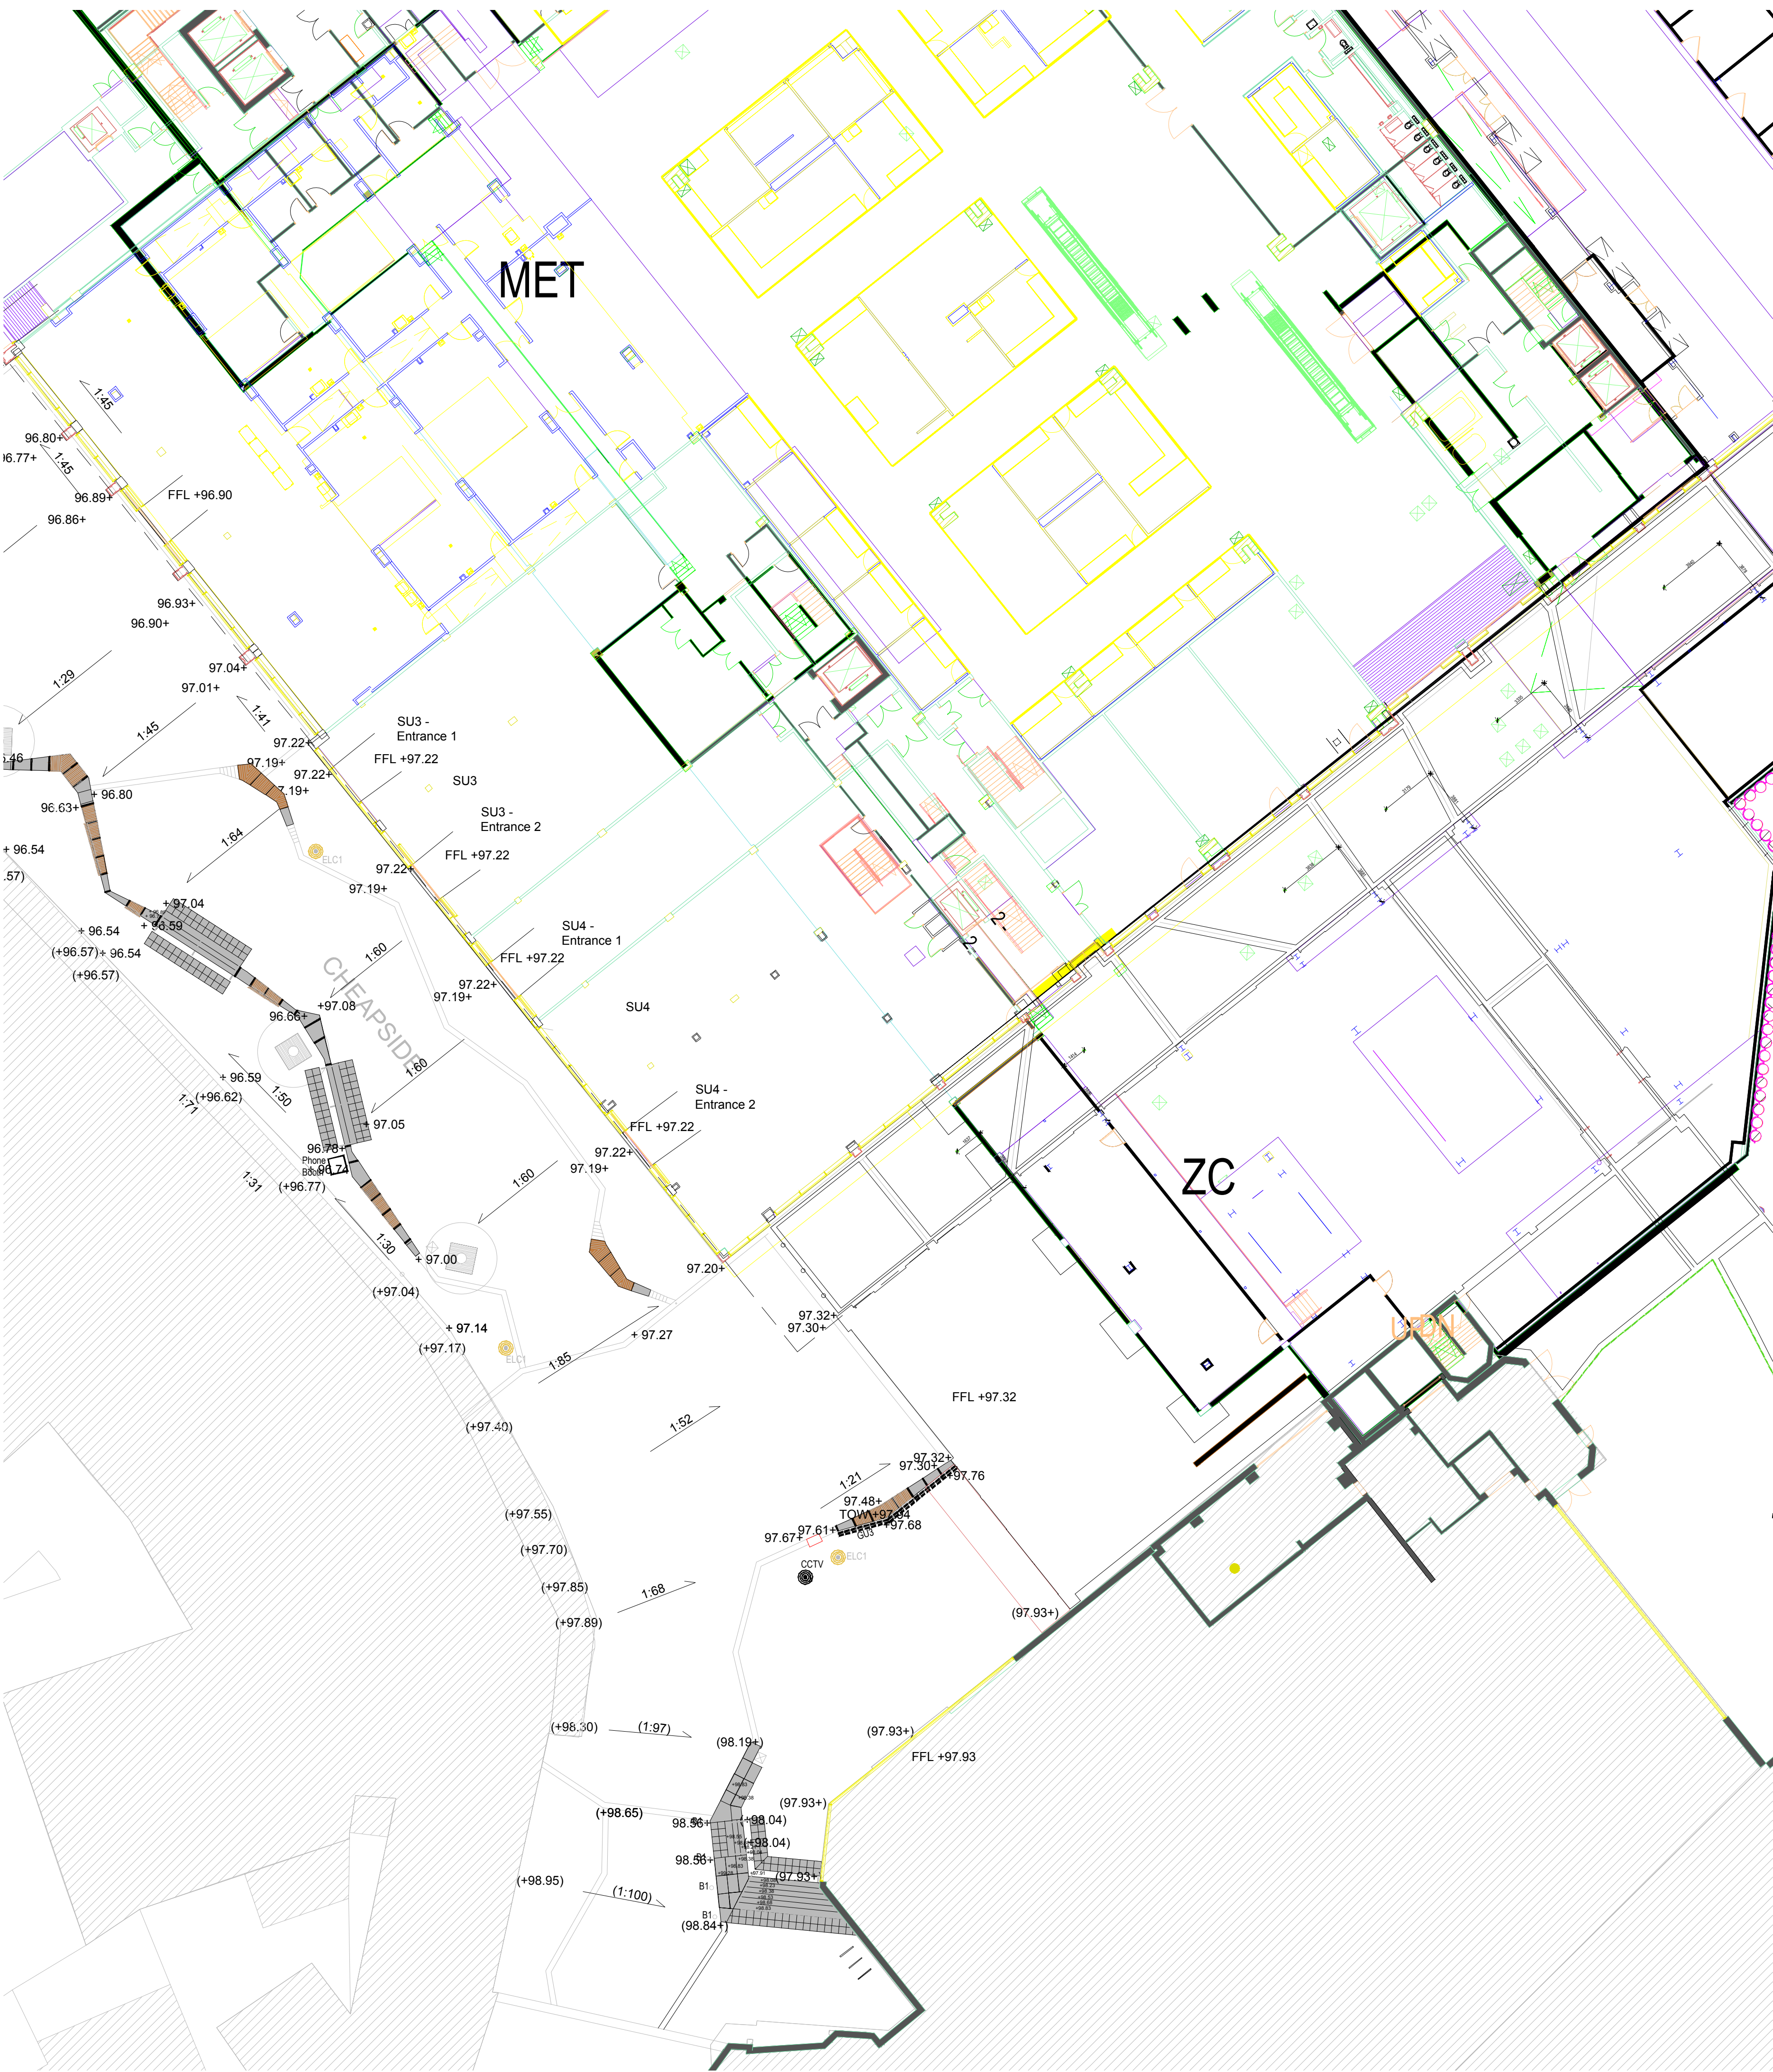

- Notes:
- This drawing is copyright.
 - Do not scale dimensions from this drawing.
 - This drawing is to be read in conjunction with all other relevant drawings.
 - All discrepancies on this drawing are to be reported to the architect.
 - Do not modify any element of this drawing.
 - Use drawing only for purpose(s) issued.

North Sign / Key Plan

The following external model files are included within this drawing:

B	01/12/20	Issue for costing purposes	NV	DW
A	21/02/19	Minor amends to levels to suit updates to layout	DW	DM
Rev	Date	Revision Notes	On	Rv

Client / Contractor

IBI Intelligence
Buildings
Infrastructure

www.ibigroup.com

Project
BETTER BARNLEY TOWN CENTRE

Drawing Title
PUBLIC REALM
LEVELS PLAN
- CHEAPSIDE [ALHAMBRA]

Job Number 51184	Drawing Originated Date 26/10/2017	PAS 1192 Status Code -
Scale@A1 1:200	Purpose COMMENT AND APPROVAL	

Drawing Number BBTC_IBI_N3_L_G700_PL_00_02	Revision B
---	---------------

+68.45 Proposed Indicative Level