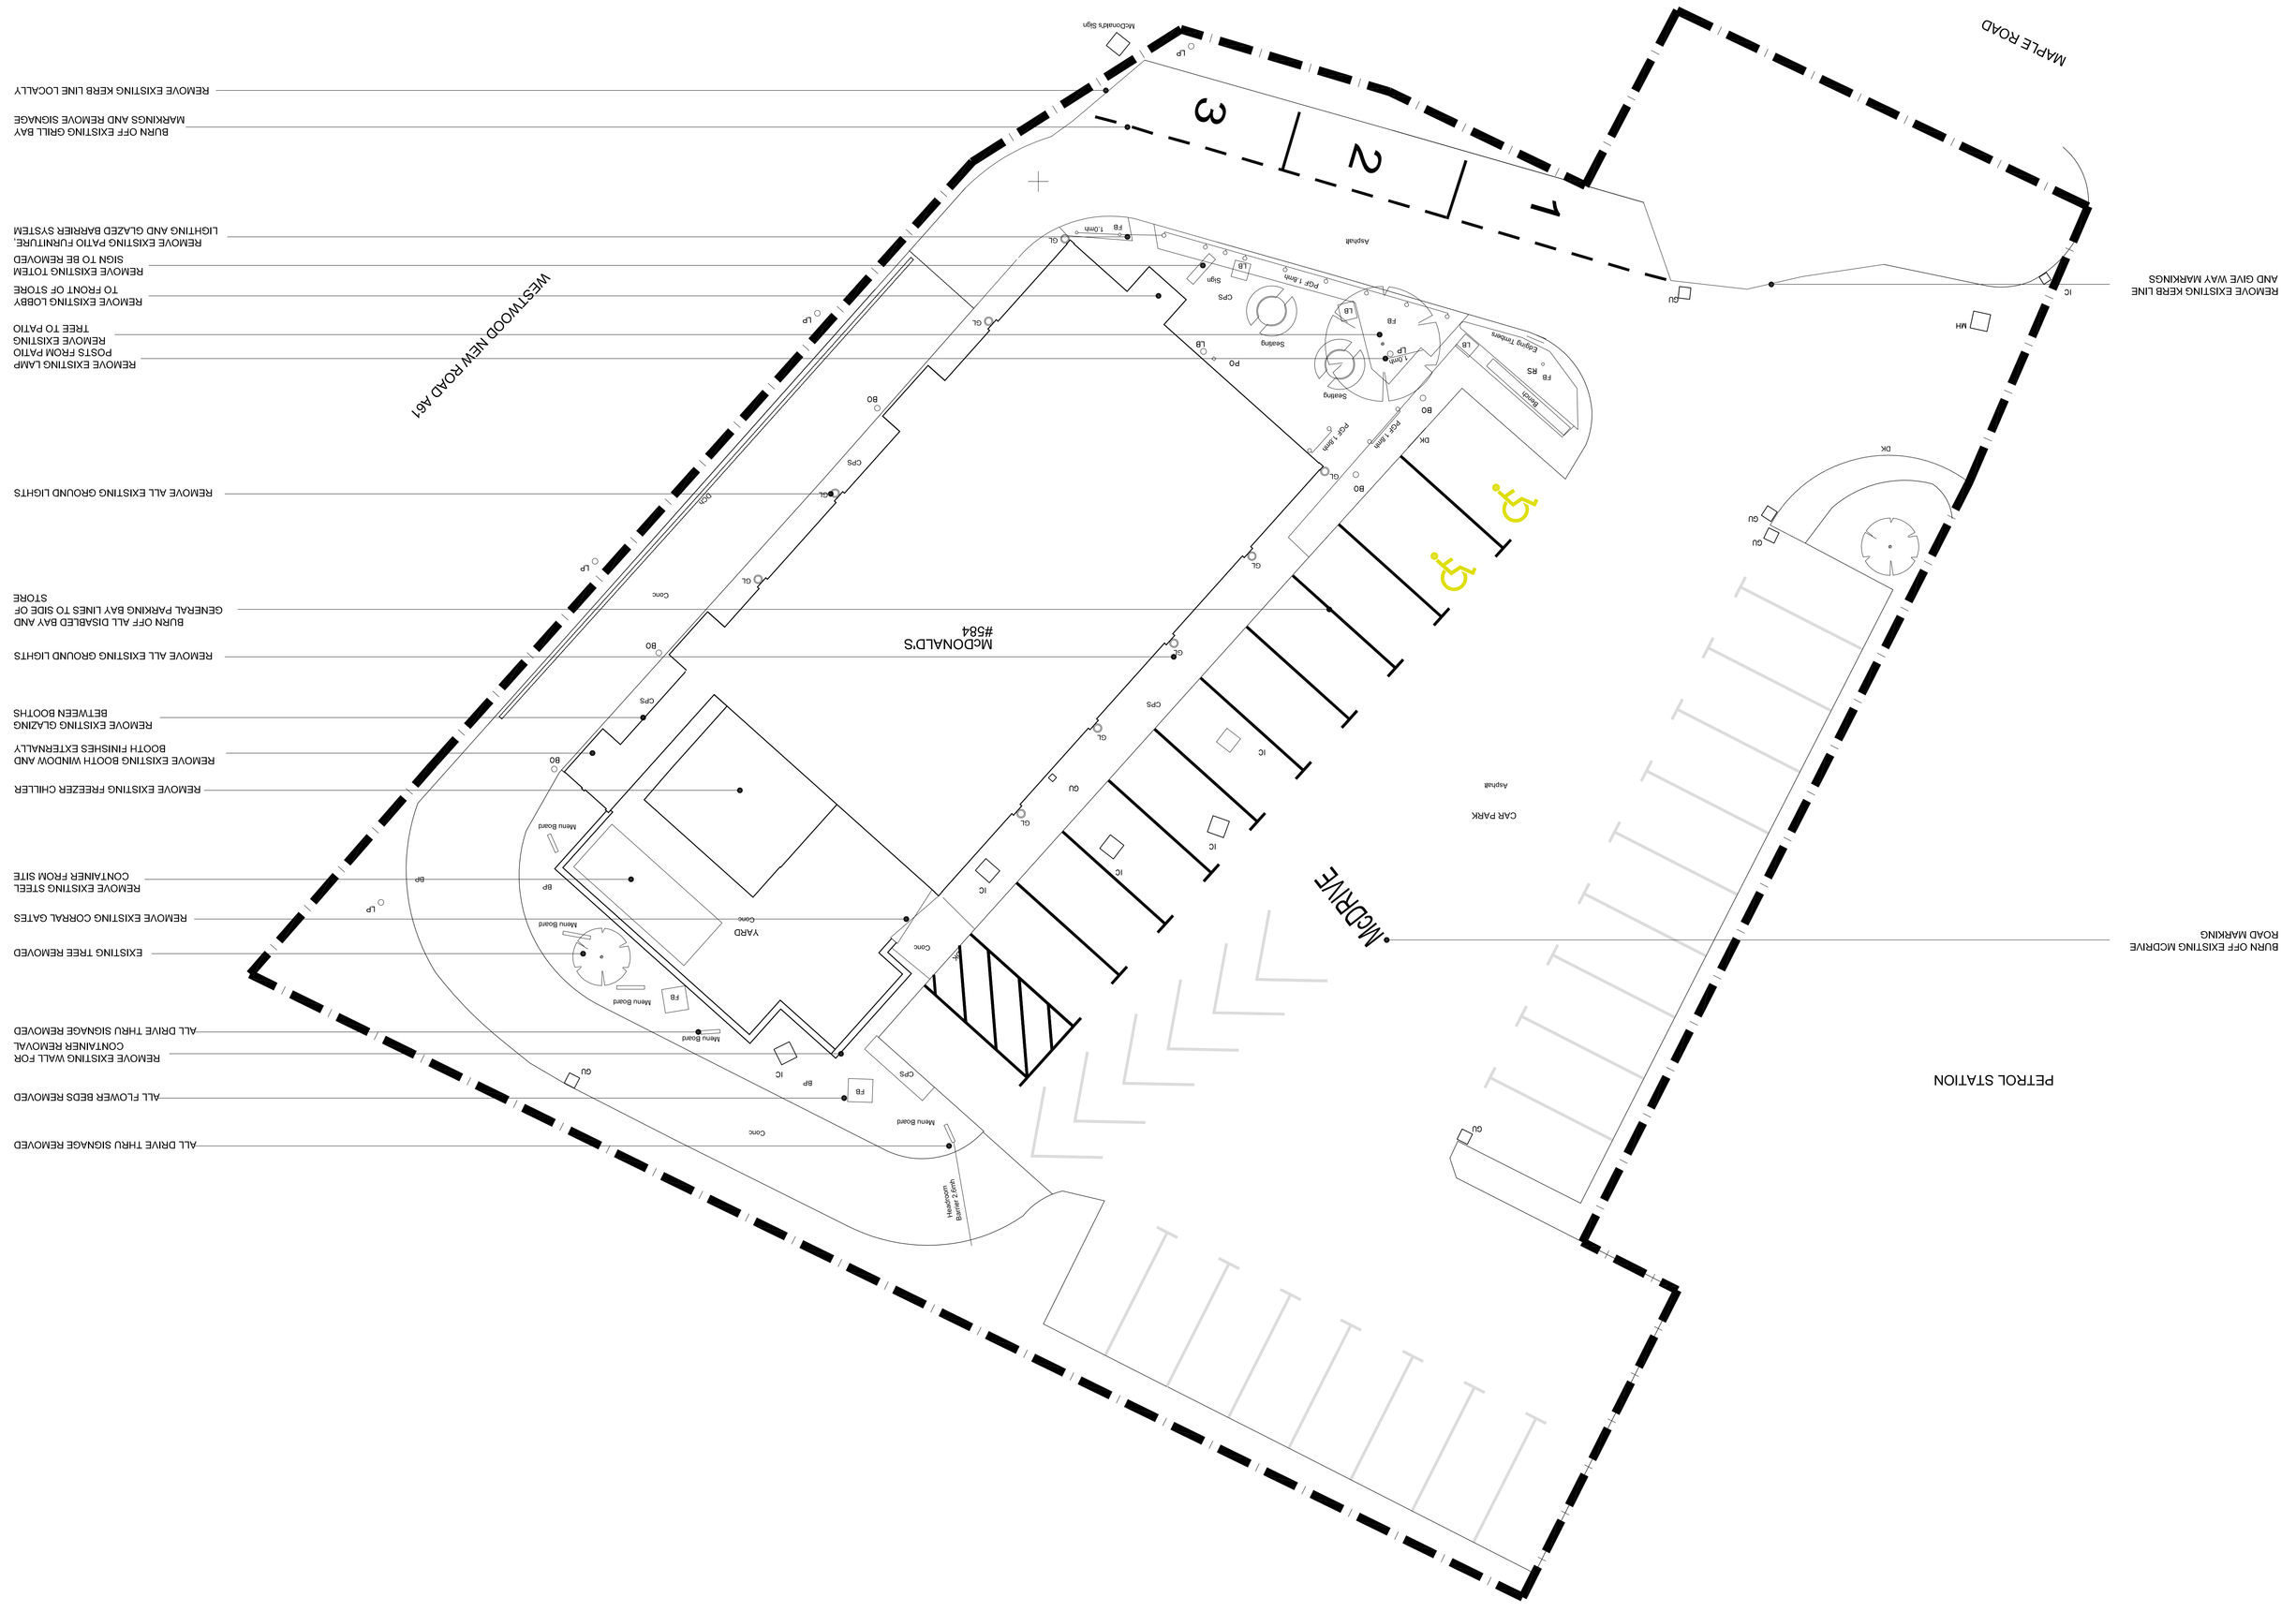
# EXISTING SITE PLAN

SCALE BAR
0 5 10m

North

Arrows Drawing Template 2022.09


MAPLE ROAD
MCDRIVE
PETROL STATION
McDONALD'S #584
WESTWOOD NEW ROAD A61
CAR PARK
YARD
Menu Board
Asphalt
