


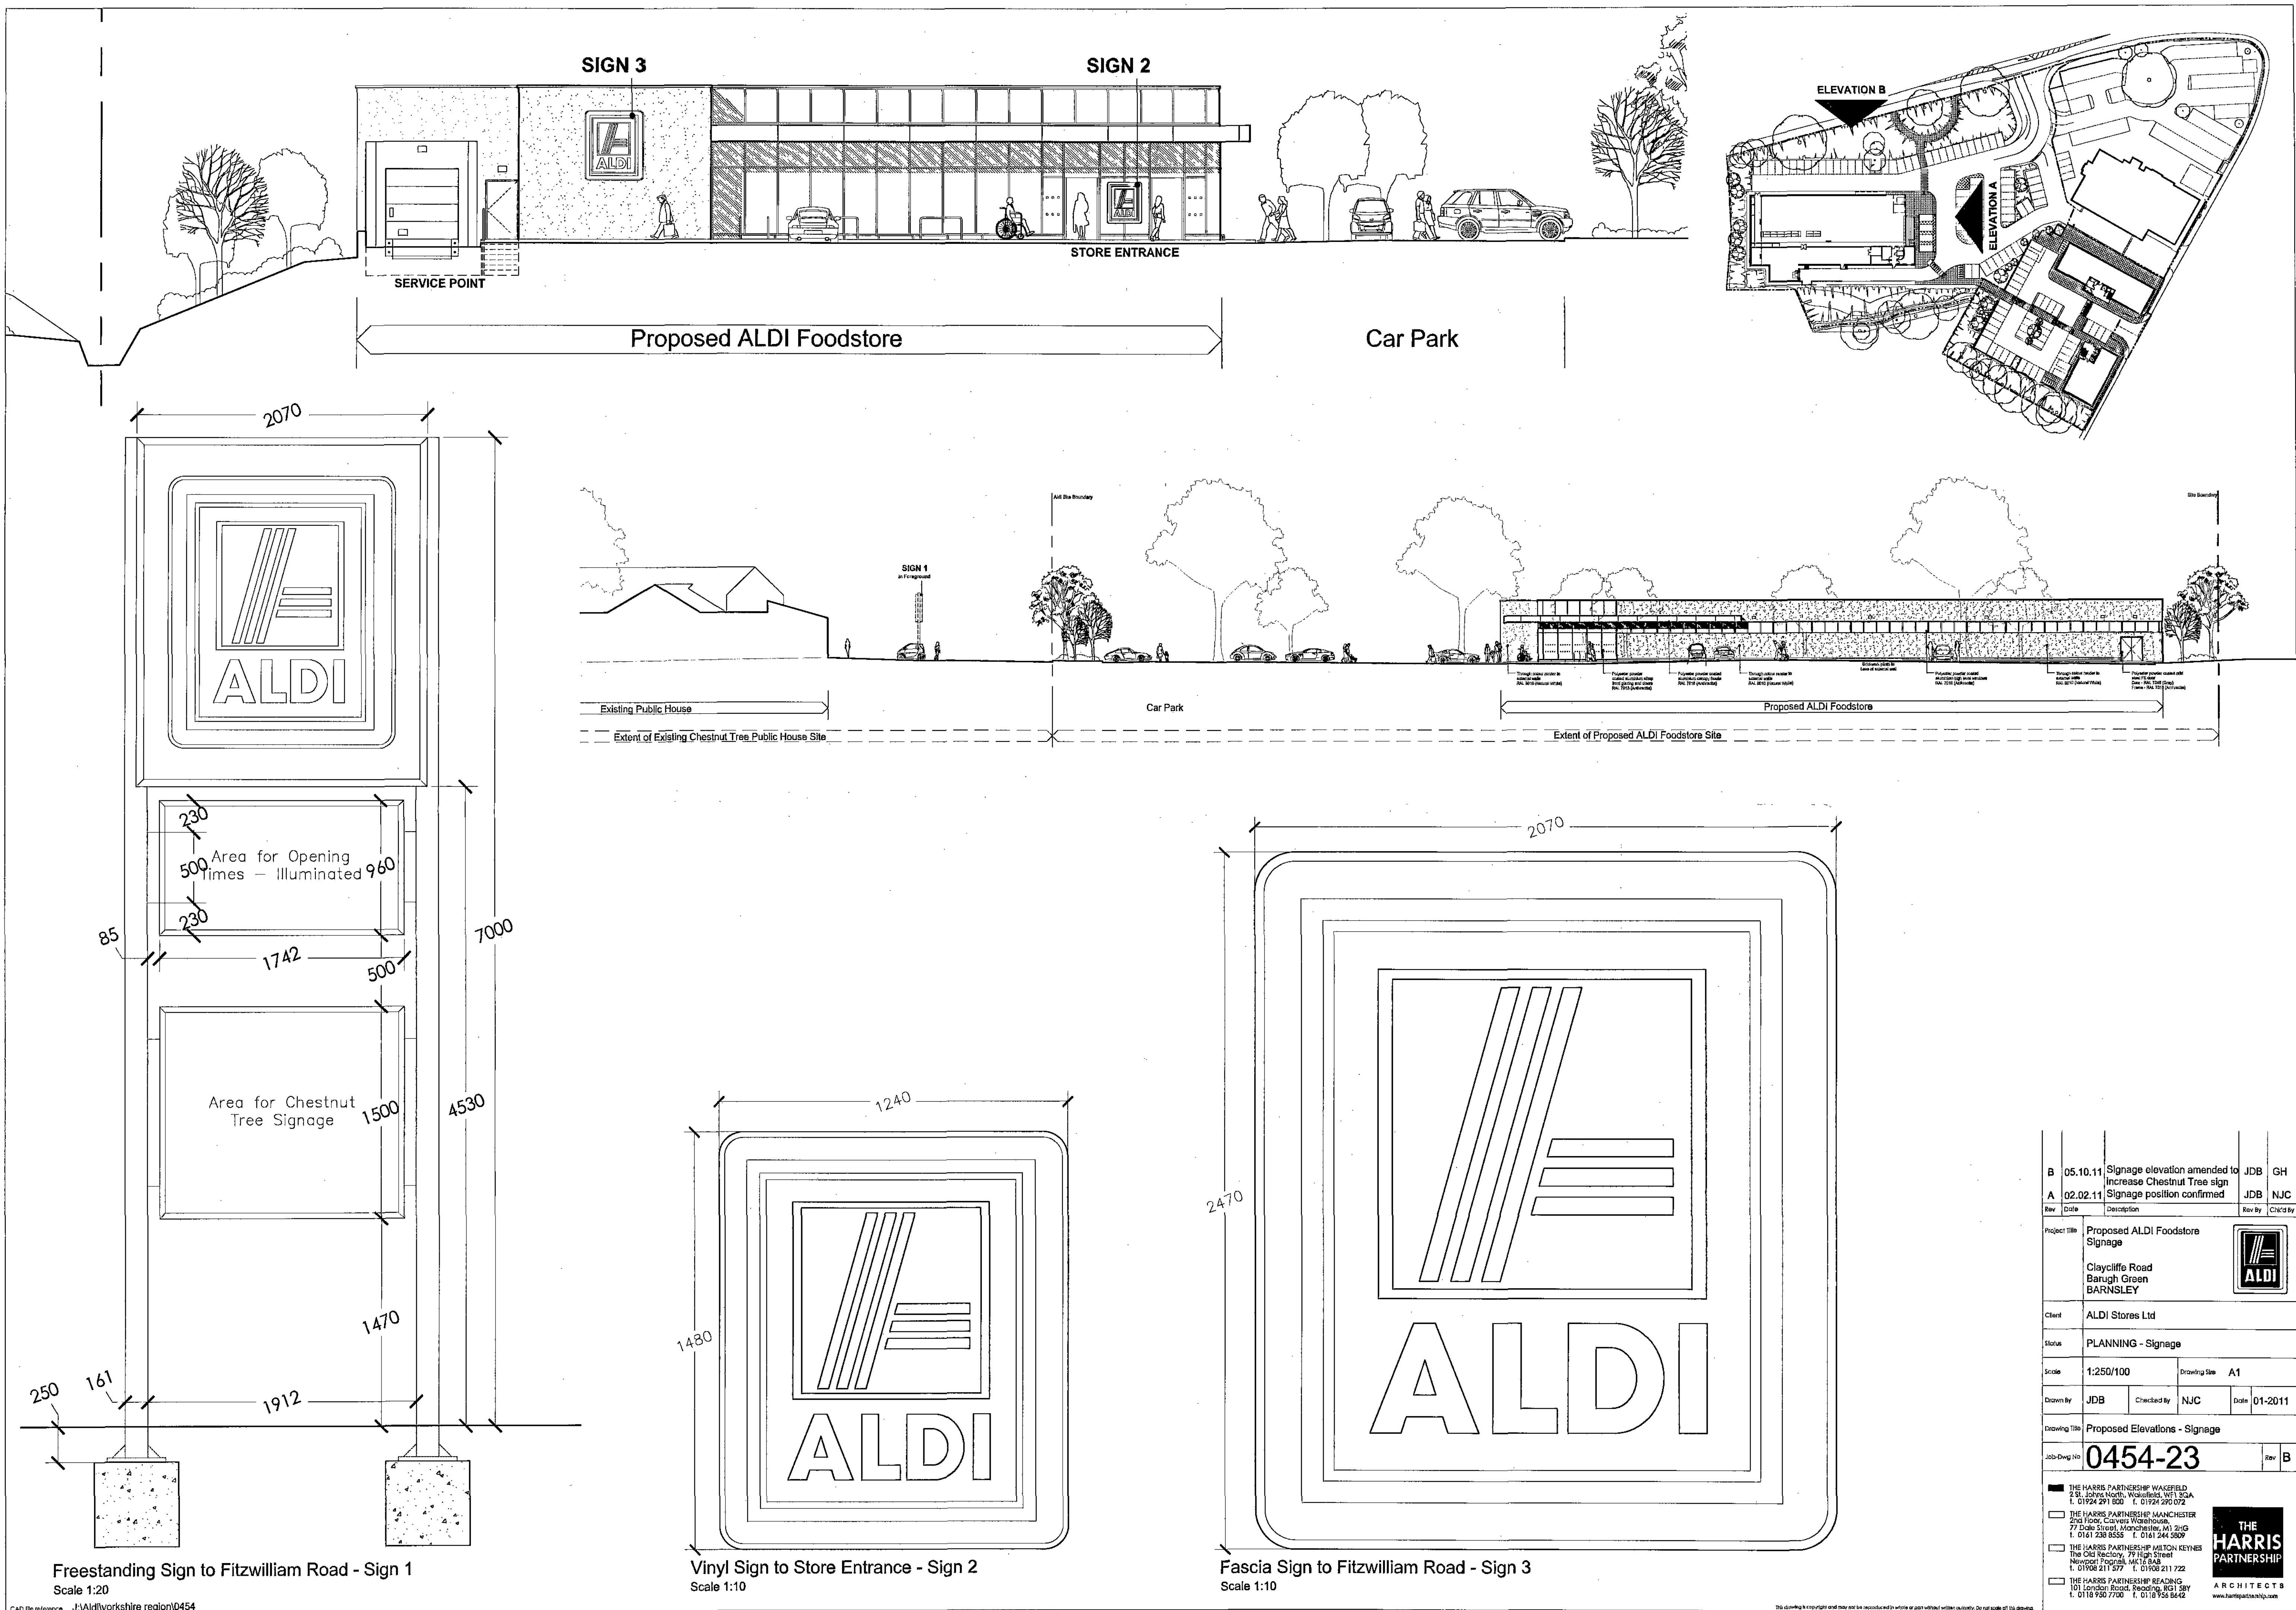

Rev	Date	Description	Rev	By	Check
B	05.10.11	Signage elevation amended to increase Chestnut Tree sign	JDB	GH	
A	02.02.11	Signage position confirmed	JDB	NJC	
Project Title Proposed ALDI Foodstore Signage Claycliffe Road Barugh Green BARNSELEY Client ALDI Stores Ltd Status PLANNING - Signage Scale 1:250/100 Drawing Size A1 Drawn By JDB Checked By NJC Date 01-2011 Drawing Title Proposed Elevations - Signage Job-Draw No 0454-23 Rev B					
THE HARRIS PARTNERSHIP WAKEFIELD 2 St. Johns North, Wakefield, WVF 1CA T: 01924 291 800 F: 01924 290 072 THE HARRIS PARTNERSHIP MANCHESTER 2nd Floor, Cavendish Warehouse, 77 Dale Street, Manchester, M1 2JG T: 0161 238 8555 F: 0161 244 9809 THE HARRIS PARTNERSHIP MILTON KEYNES The Old Rectory, 79 High Street, Newport Pagnell, MK16 8AB T: 01908 211 577 F: 01908 211 722 THE HARRIS PARTNERSHIP READING 101 London Road, Reading, RG1 3BY T: 0118 950 7700 F: 0118 950 8642 THE HARRIS PARTNERSHIP ARCHITECTS www.harrispartnership.com					

