


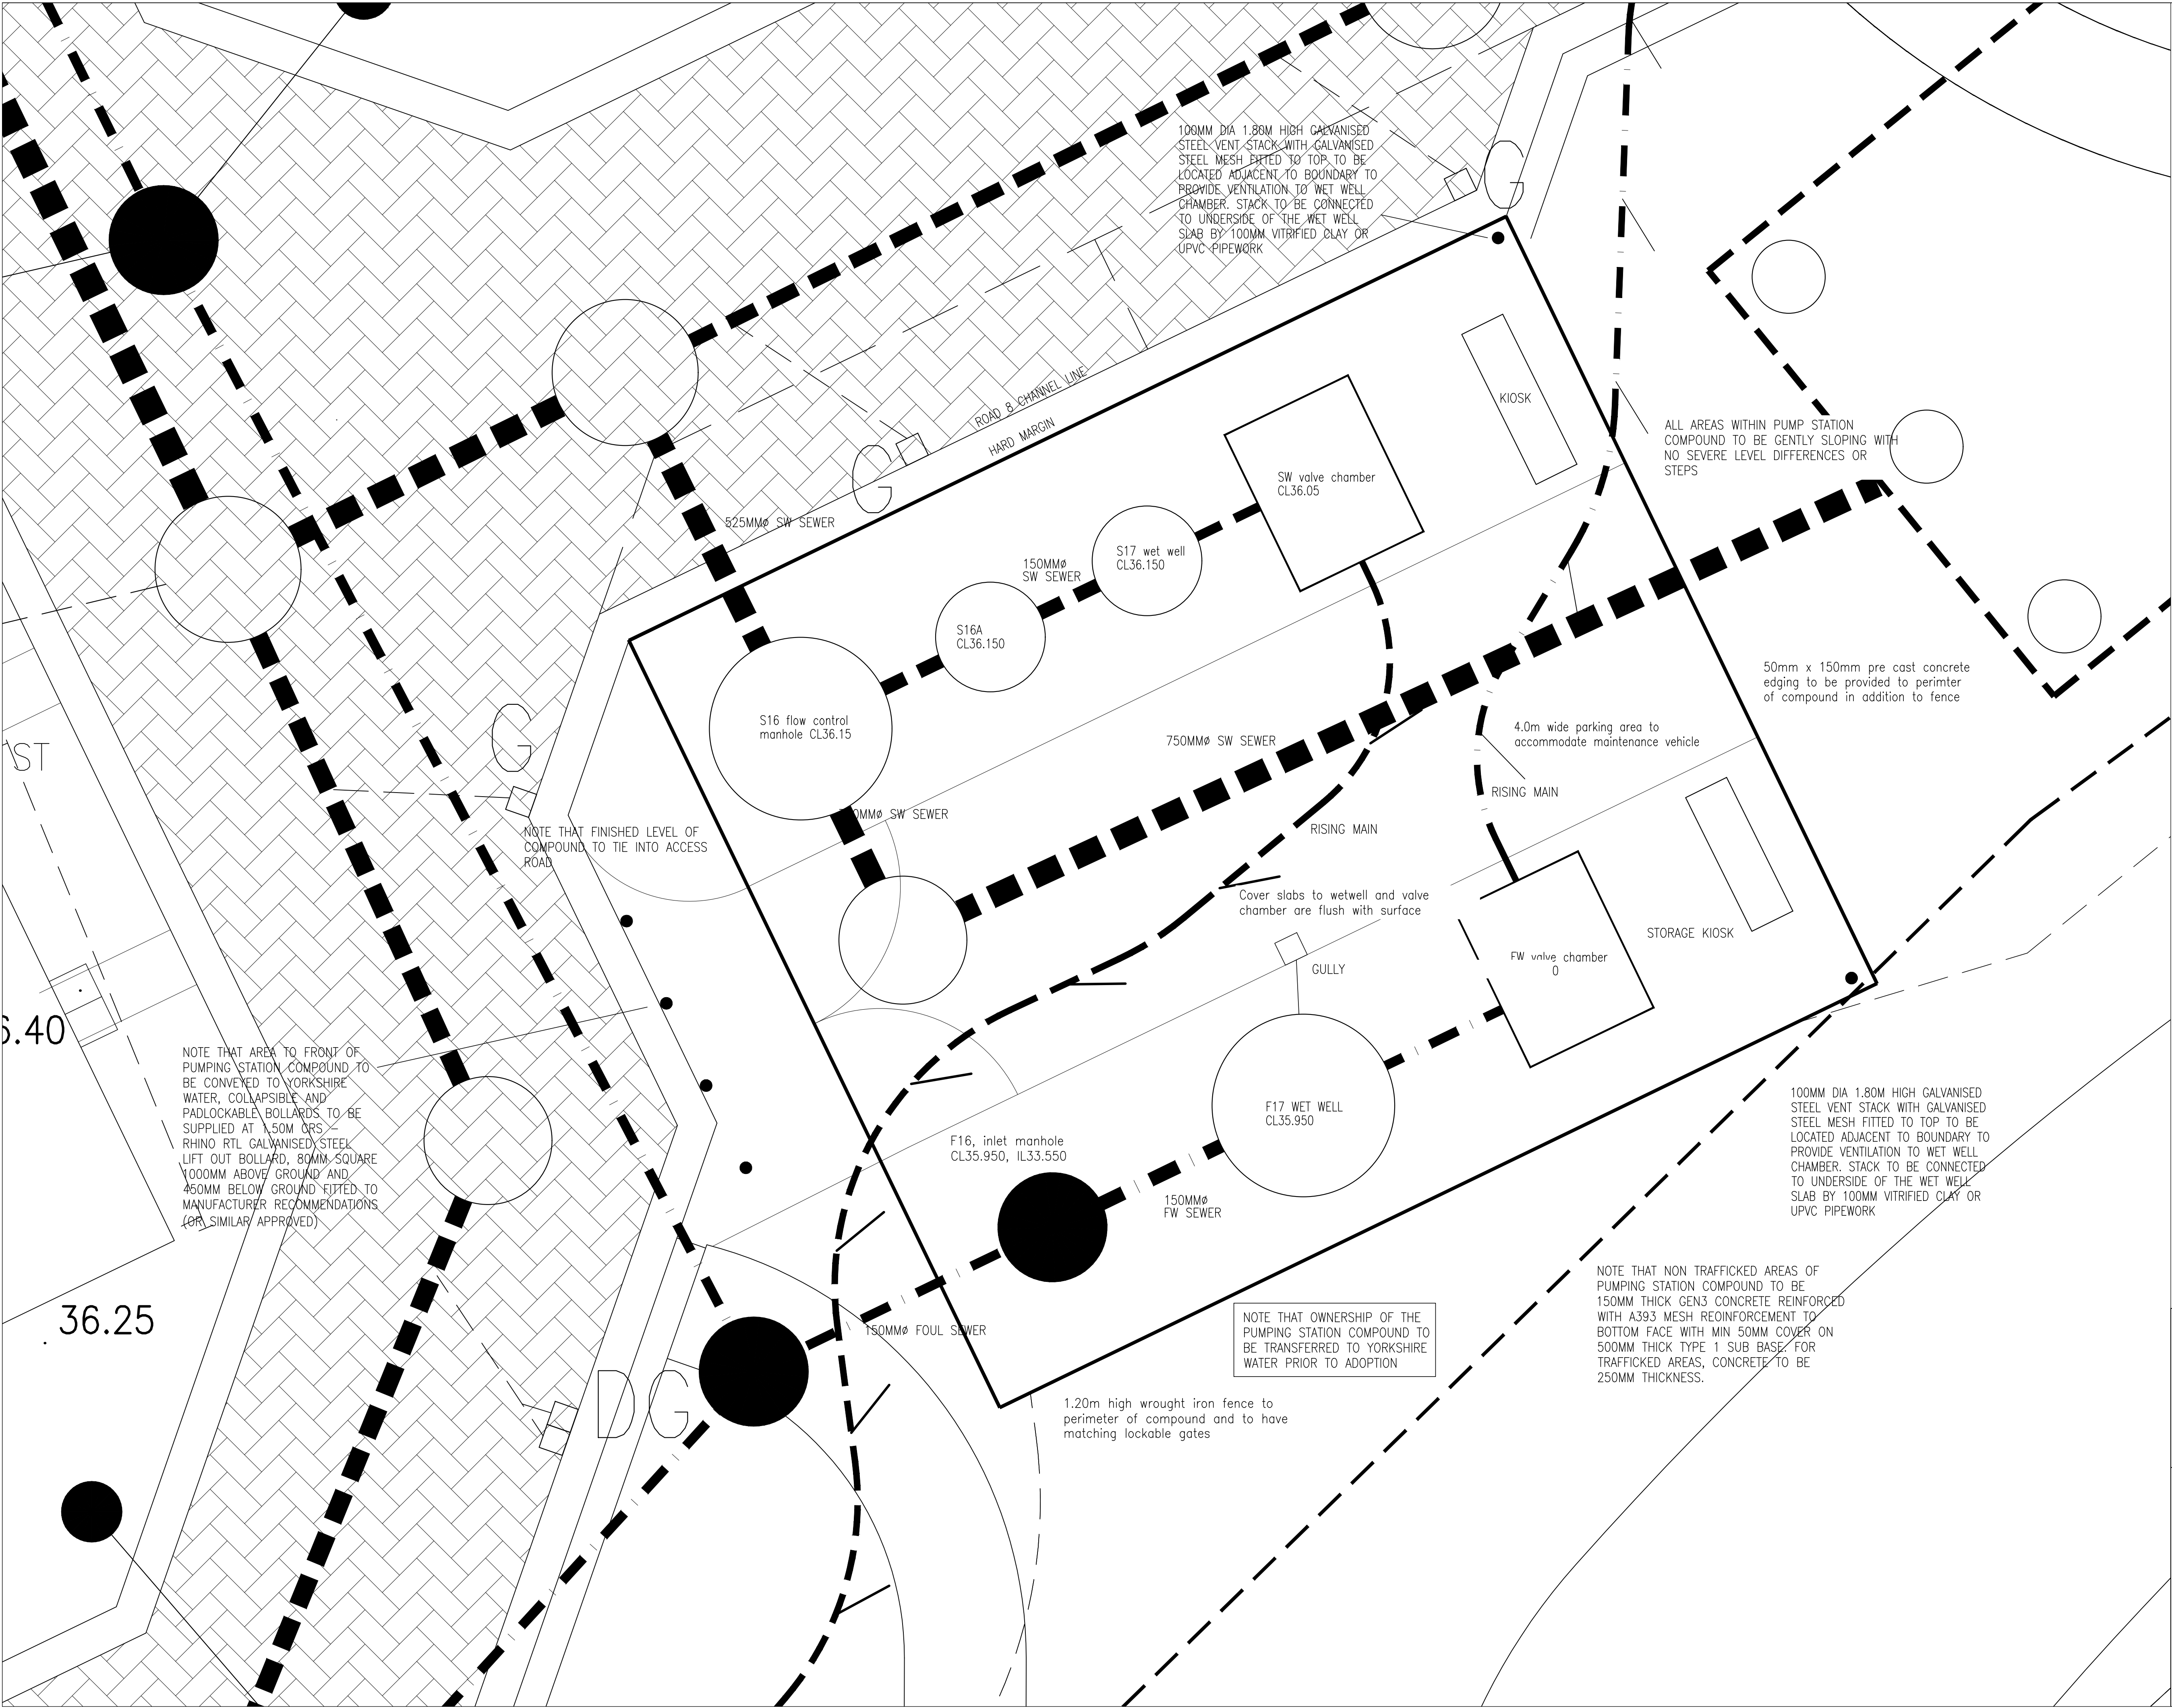

1. All work to be in accordance with the current Building Regulations

2. Only written dimensions to be used

3. Discrepancies and abnormalities to be reported

4. If in doubt Ask

A. 30/09/18 amended to suit BMBC Highways/YW comments

Revision.

James Eaton Design Ltd

Design Consultant

Development • Highways • Drainage

Stoneycroft, Brackenhill, Ackworth,

Pontefract, West Yorkshire WF7 7BG.

Tel. 01977 618626 Fax 01977 625114

e-mail james@jameseatondesign.co.uk

A1

Client.

Persimmon Homes

Site.

Lundhill Road,

Wombwell.

Title.

Pumping Stations Compound

Layout Details.

Date.

Apr 2018

Scales.

1/50

Drawing No.

18/692/9051A