


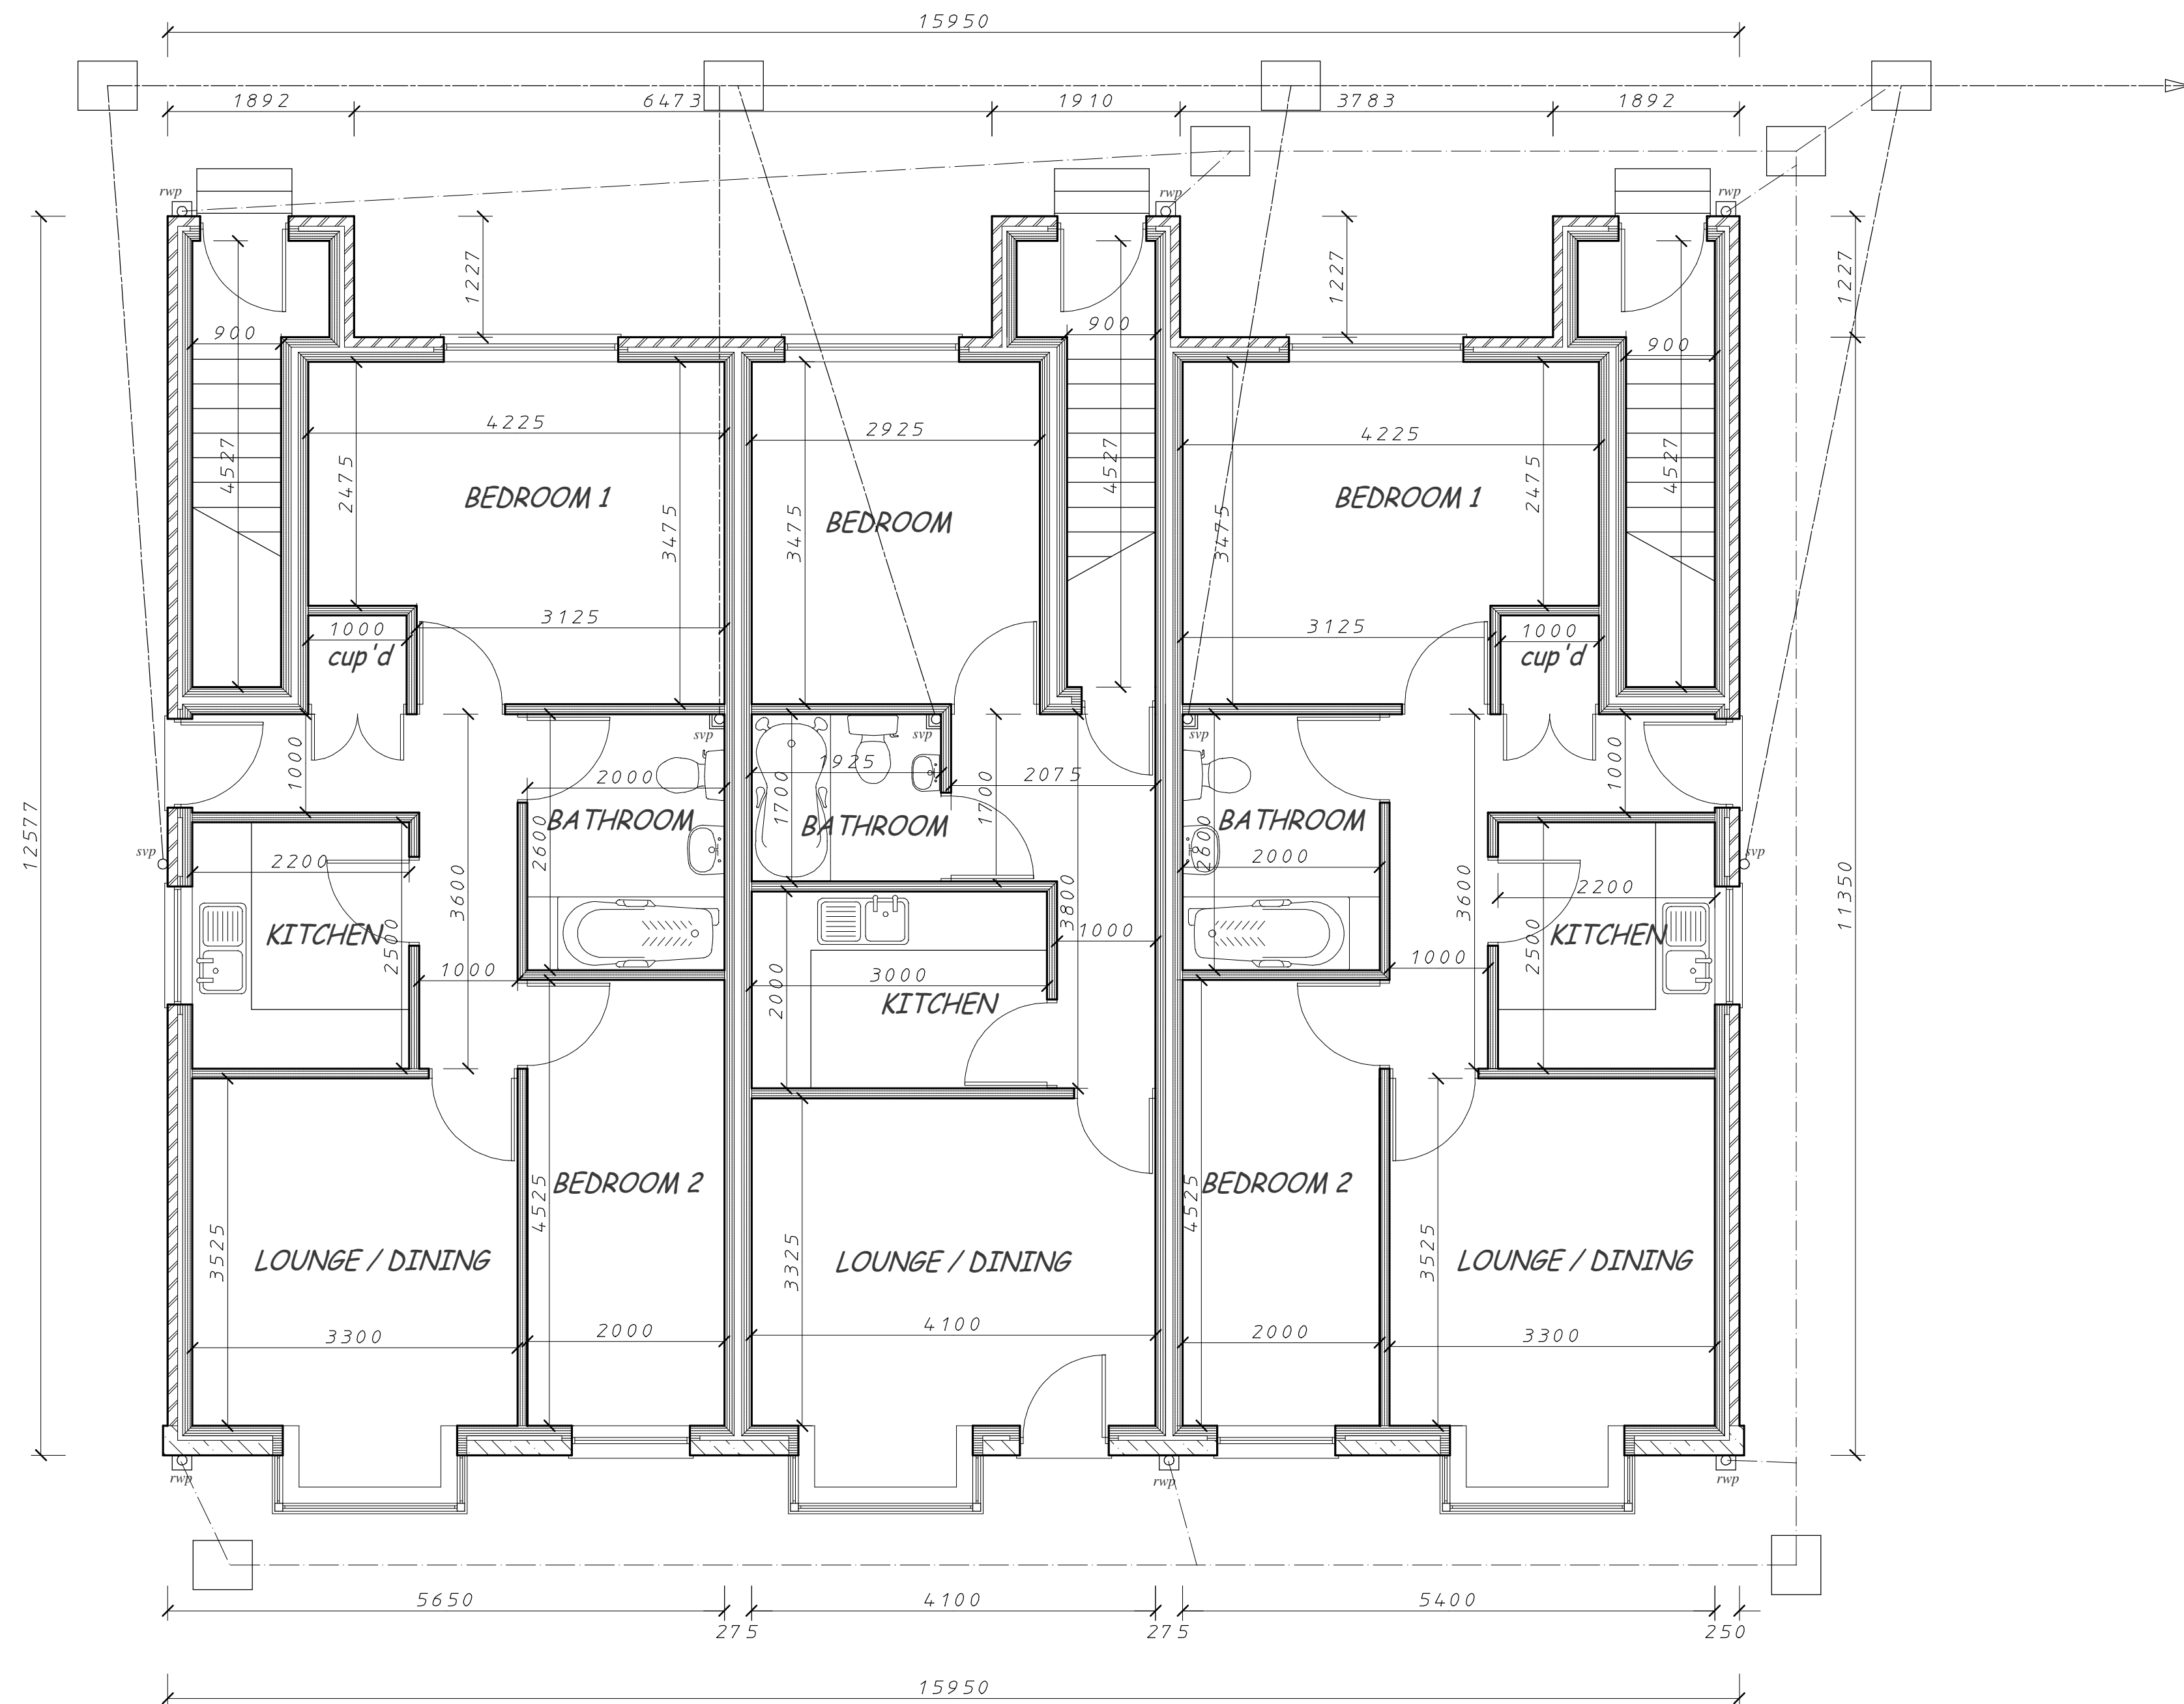

General notes

This drawing is copyright and is not to be copied or reproduced in any way without obtaining prior consent.

The project to which this drawing applies should, if applicable, be undertaken in full compliance with the C.D.M. Regulations (2007), and under the control of a client appointed C.D.M. Co-ordinator

Any work that is carried out adjacent to any existing 'Party Walls and Boundary 'Party Walls' the client is to ensure that the requirements of the Party Wall Act 1996 are strictly adhered to and all the legal requirements of that act are to be discharged prior to commencement of any work.

rev	date	description
-----	------	-------------

title
GROUND FLOOR
project
PROPOSED APARTMENTS
HALL STREET
HOYLAND
BARNLEY
client
HOYLAND DEVELOPMENTS

job no HD/H	drg no 2	rev date April 10
scales :- 1:50		

310 Herringthorpe Valley Road
Rotherham
South Yorkshire
S65 3AG
Phone: 01709 320598
Fax: 01709 325676
E-mail: pete@buildingdesignstudio.com
web: www.buildingdesignstudio.com