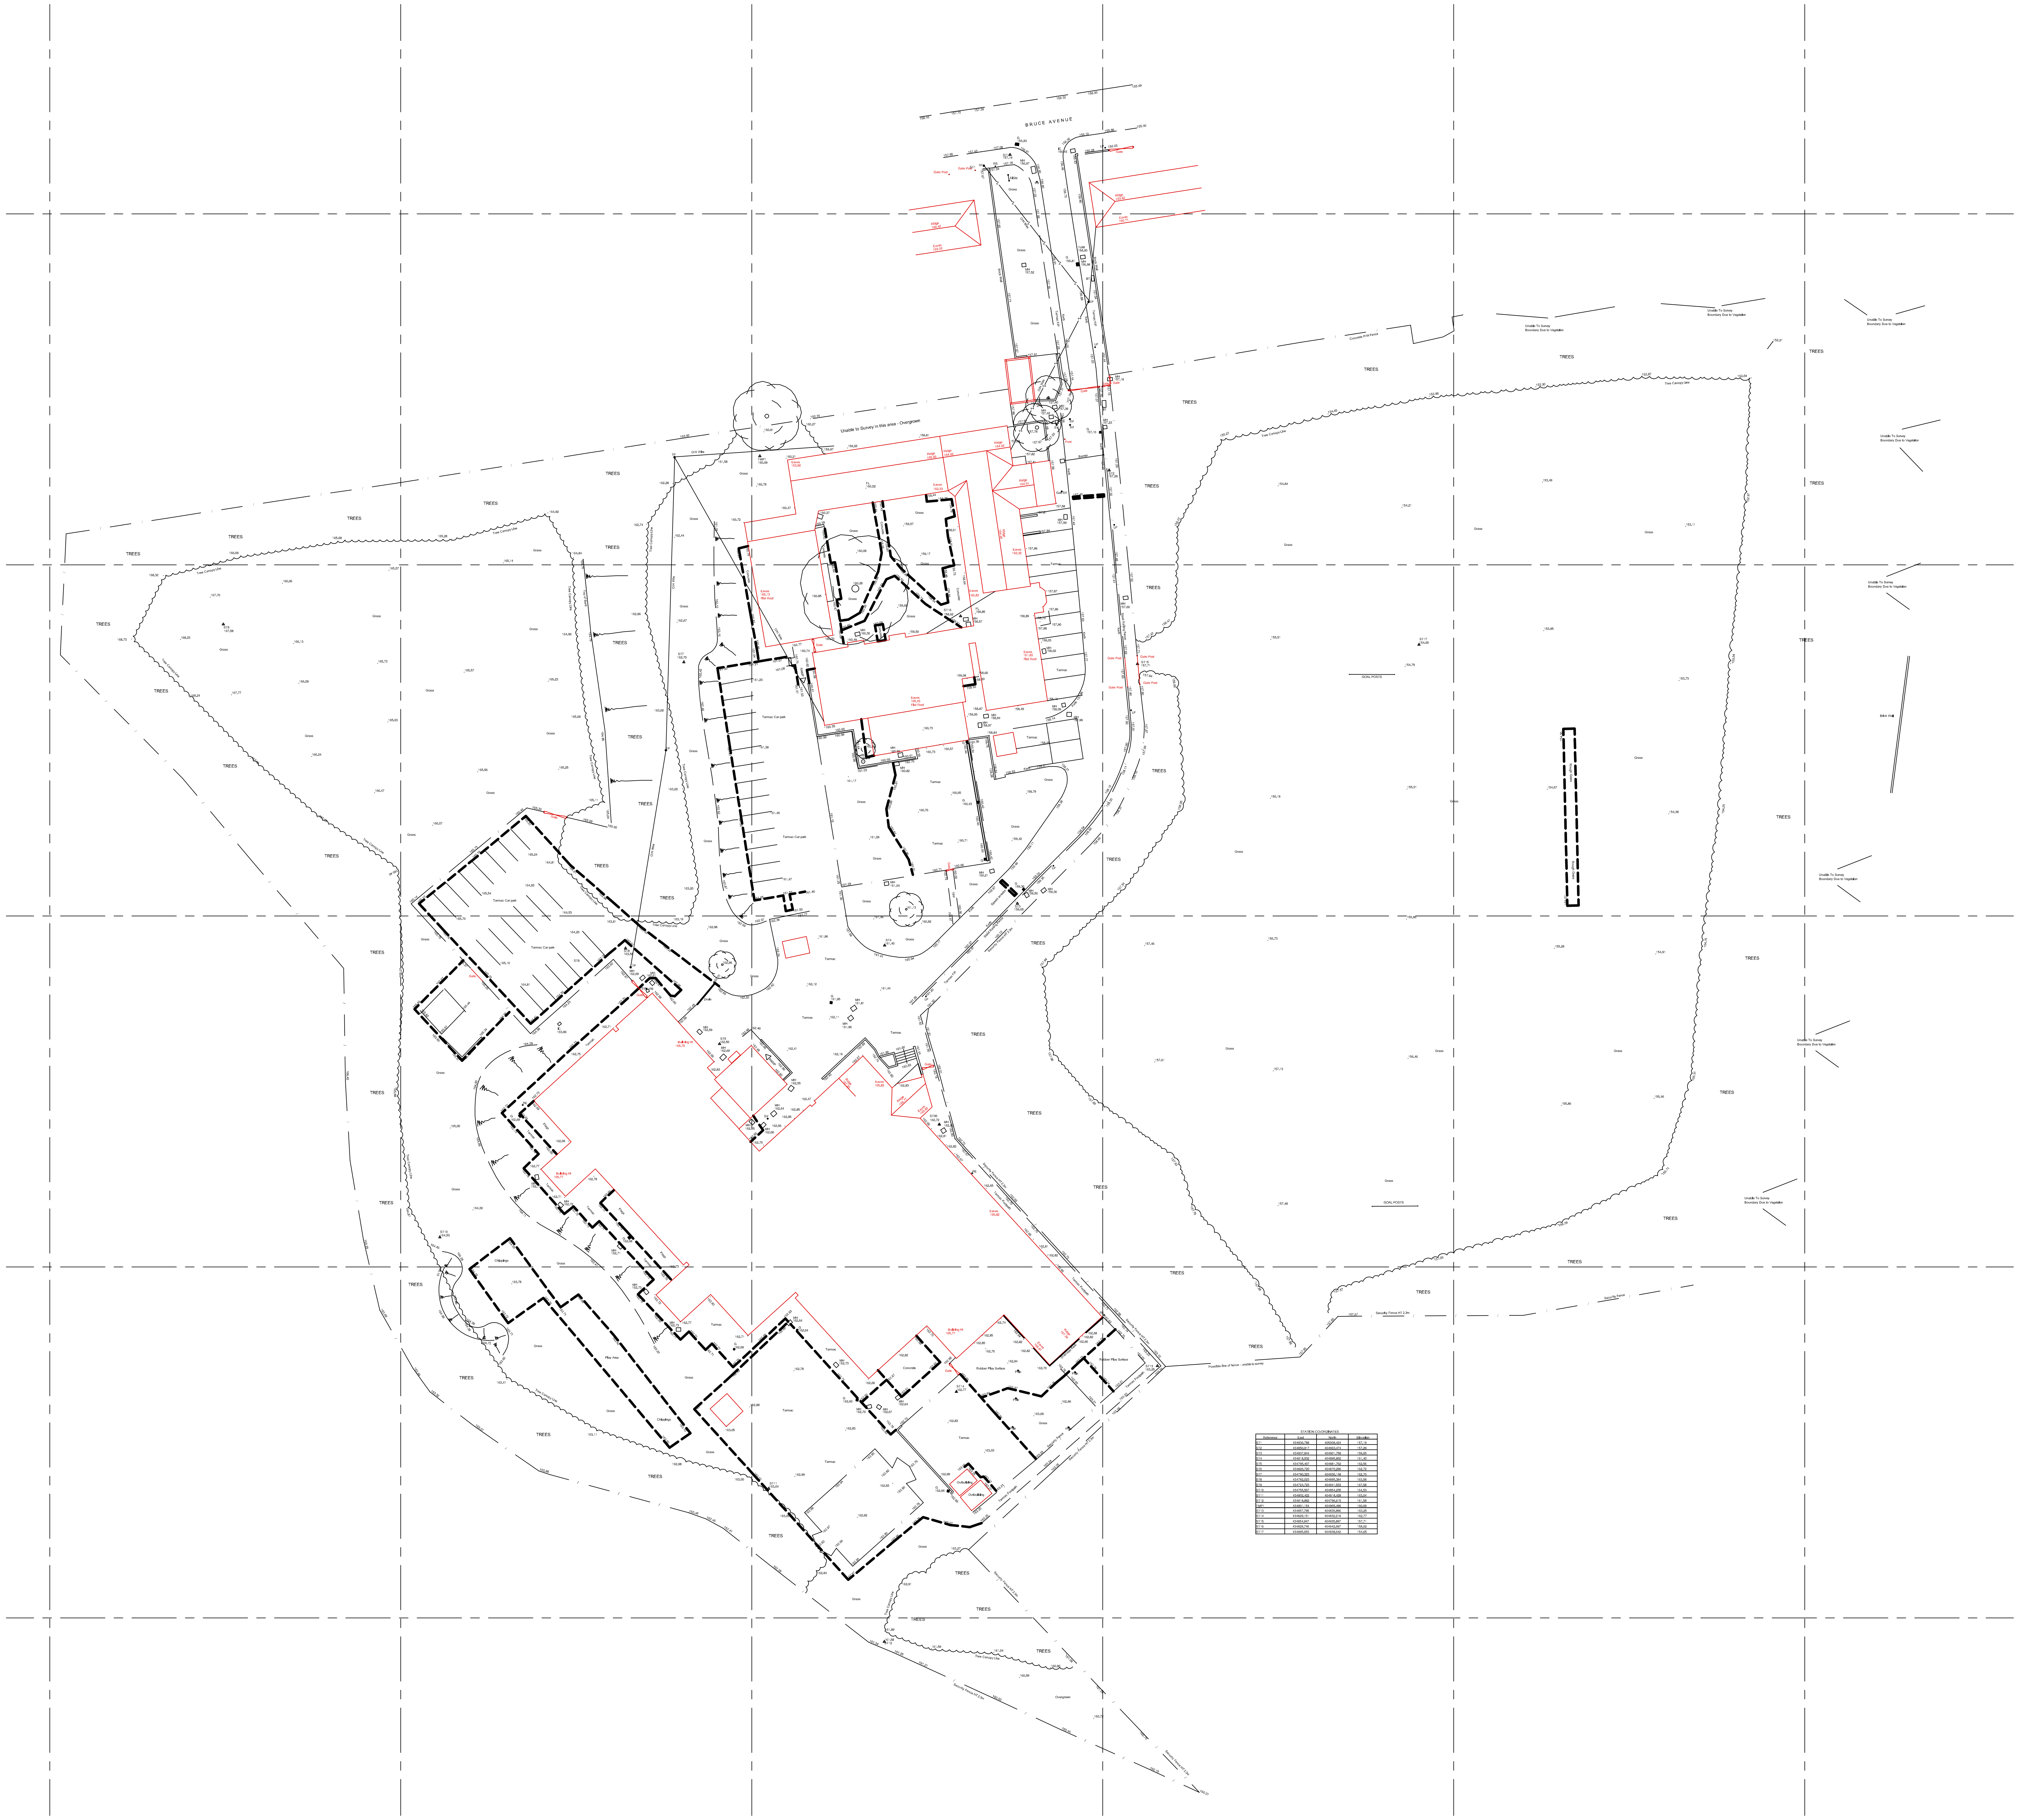

STATION CO-ORDINATES

| Reference | East | North | Elevation |
|---|---|---|---|
| ST1 | 434836.788 | 405008.424 | 157.19 |
| ST2 | 434850.917 | 404963.474 | 157.29 |
| ST3 | 434837.844 | 404901.758 | 159.65 |
| ST4 | 434818.932 | 404895.802 | 161.40 |
| ST5 | 434795.407 | 404881.762 | 162.56 |
| ST6 | 434826.720 | 404870.296 | 162.72 |
| ST7 | 434790.323 | 404936.148 | 162.70 |
| ST8 | 434782.023 | 404895.384 | 163.58 |
| ST9 | 434724.723 | 404941.533 | 167.58 |
| ST10 | 434755.567 | 404854.235 | 164.53 |
| ST11 | 434802.422 | 404818.428 | 163.04 |
| ST12 | 434818.882 | 404796.615 | 161.58 |
| TMP1 | 434801.154 | 404965.496 | 160.69 |
| ST13 | 434857.795 | 404835.896 | 163.25 |
| ST14 | 434829.151 | 404832.218 | 162.77 |
| ST15 | 434854.947 | 404935.897 | 157.71 |
| ST16 | 434829.746 | 404942.697 | 158.62 |
| ST17 | 434895.053 | 404938.642 | 154.65 |

KEY PLAN

north

NOTES:

This drawing is produced for use in this project only and may not be used for any other purpose. NPS Property Consultants Ltd accept no liability for the use of this drawing other than the purpose for which it was intended in connection with this project as recorded on the title block fields 'Purpose for Issue' and 'File Status Code'.

This drawing may not be reproduced in any form without prior written agreement.

Do not scale from the drawing, use written dimensions only.

| - | Planning Issue | | | |
|---|---|---|---|---|
| | REVISED BY: NGB | DATE: 10.07.2013 | CHECKED BY: GY | DATE: 10.07.2013 |

SCALE BAR

PURPOSE OF ISSUE
PLANNING

FILE STATUS CODE

© COPYRIGHT NPS GROUP **Ax**

Ordnance Survey mapping reproduced by permission of & Controller of HM Stationery Office Crown Copyright.
Ordance Survey Licence No: 100022264

**NPS Property Consultants Ltd**
**GATEWAY PLAZA**
**SACKVILLE STREET, BARNSLEY**
**SOUTH YORKSHIRE, S70 9GG**
**TEL: 01226 774605 FAX: 01226 774399**
**EMAIL: barnsley@nps.co.uk**

**Head Office:**
Lancaster House, 16 Central Avenue, St Andrews Business Park,
Norwich, NR7 0HR Tel: 01603 706000 Fax: 01603 706001

**Other Office locations can be found on our website :** www.nps.co.uk

**Property Design and Management Services**

CLIENT
**CYPF**

PROJECT
**Proposed Alteration & Extension to**
**Worsbrough Common Primary School**

TITLE
**Existing Site Survey**

| SCALES | DATE | DRAWN | CHECKED |
|---|---|---|---|
| 1:500 | 18.06.2013 | NGB | GY |

FILE / DRAWING NAME

| PROJECT NR | ZONE | LEVEL | TYPE | ROLE | UNIQUE NR | REV CODE |
|---|---|---|---|---|---|---|
| **07-14-1059** | **-** | **00** | **SU** | **A** | **011** | **-** |

File Path: G:\Design and Procurement\Design and QS\Education\07-17-14-1-1059 - WORSBOROUGH PRIMARY\Drawings\Architects\04_Sheet\010 - Site\07-14-1059_00_SU_A_011_Existing Site Survey.dwg , Saved: 05 July 2013 12:26:42 , By: Beresford , Neil

Date Plotted: 10 July 2013 15:38:05