



SIGNS-XTRA
 T.0845 189 6670
 F.01226 388634
 SIGNSXTRA@BTCONNECT.COM

UNIT 23
 CLAYCLIFFE BUSINESS PARK
 BARUGH GREEN
 BARNLEY
 S75 1JU

F.A.O NEW SIGN OVER BAY
 COMMENTS...

ALL DESIGNS REMAIN PROPERTY OF SIGNSXTRA LTD



T.0845 189 6670
F.01226 388834
SIGNSXTRA@BTCONNECT.COM

UNIT 23
CLAYCLIFFE BUSINESS PARK
BARUGH GREEN
BARNLEY
S75 1JU

F.A.O OLD SIGN TO BE
COMMENTS... **REMOVED**

ALL DESIGNS REMAIN PROPERTY OF SIGNSXTRA LTD



UNIT 23
CLAYCLIFFE BUSINESS PARK
BARUGH GREEN
BARNSELY
S75 1JU

F.A.O. NEW SIGN
COMMENTS...

T.0845 189 6670
F.01226 388834
IGNSXTRA@BTCONNECT.COM

ALL DESIGNS REMAIN PROPERTY OF SIGNSXTRA LTD




T. 0845 189 6670
F. 01226 388834
SIGNSXTRA@BTCONNECT.COM

UNIT 23
CLAYCLIFFE BUSINESS PARK
BARUGH GREEN
BARNLEY
S75 1JU

F.A.O OLD SIGN TO BE
COMMENTS... REMOVED

ALL DESIGNS REMAIN PROPERTY OF SIGNSXTRA LTD

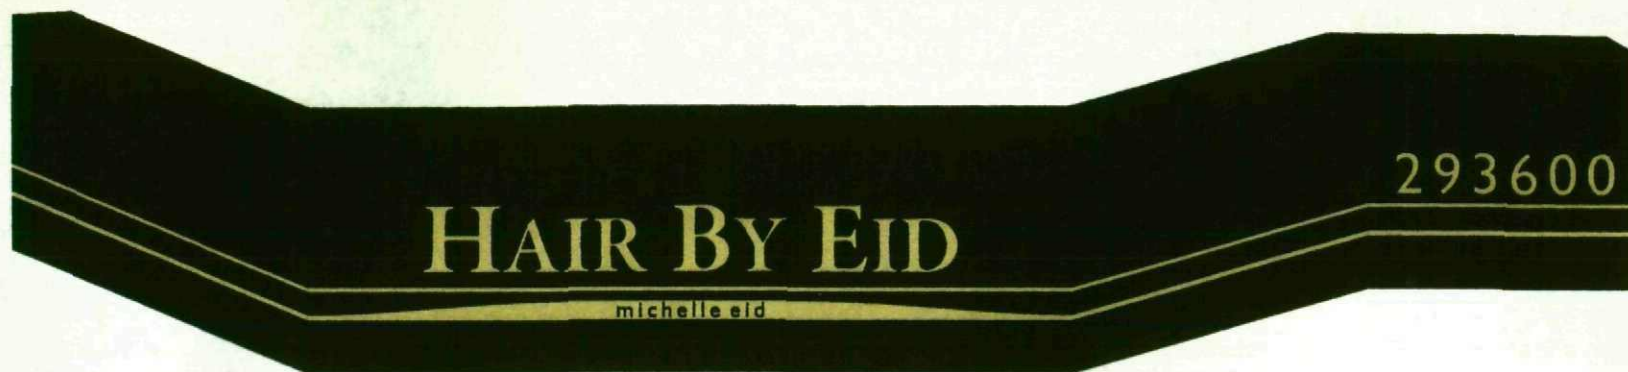

Fascia Sign
3mm dibond aluminium.
150mm return
aluminium framework to inside of pan
construction

Sign detail - Gold effect moulded acrylic letters


200mm hgt **HAIR BY EID**
100mm hgt **293600**



T.0845 189 6670
F.01226 388834
SIGNSXTRA@BTCONNECT.COM

UNIT 23
CLAYCLIFFE BUSINESS PARK
BARUGH GREEN
BARNLEY
S75 1JU

F.A.O. NEW SIGN
COMMENTS...

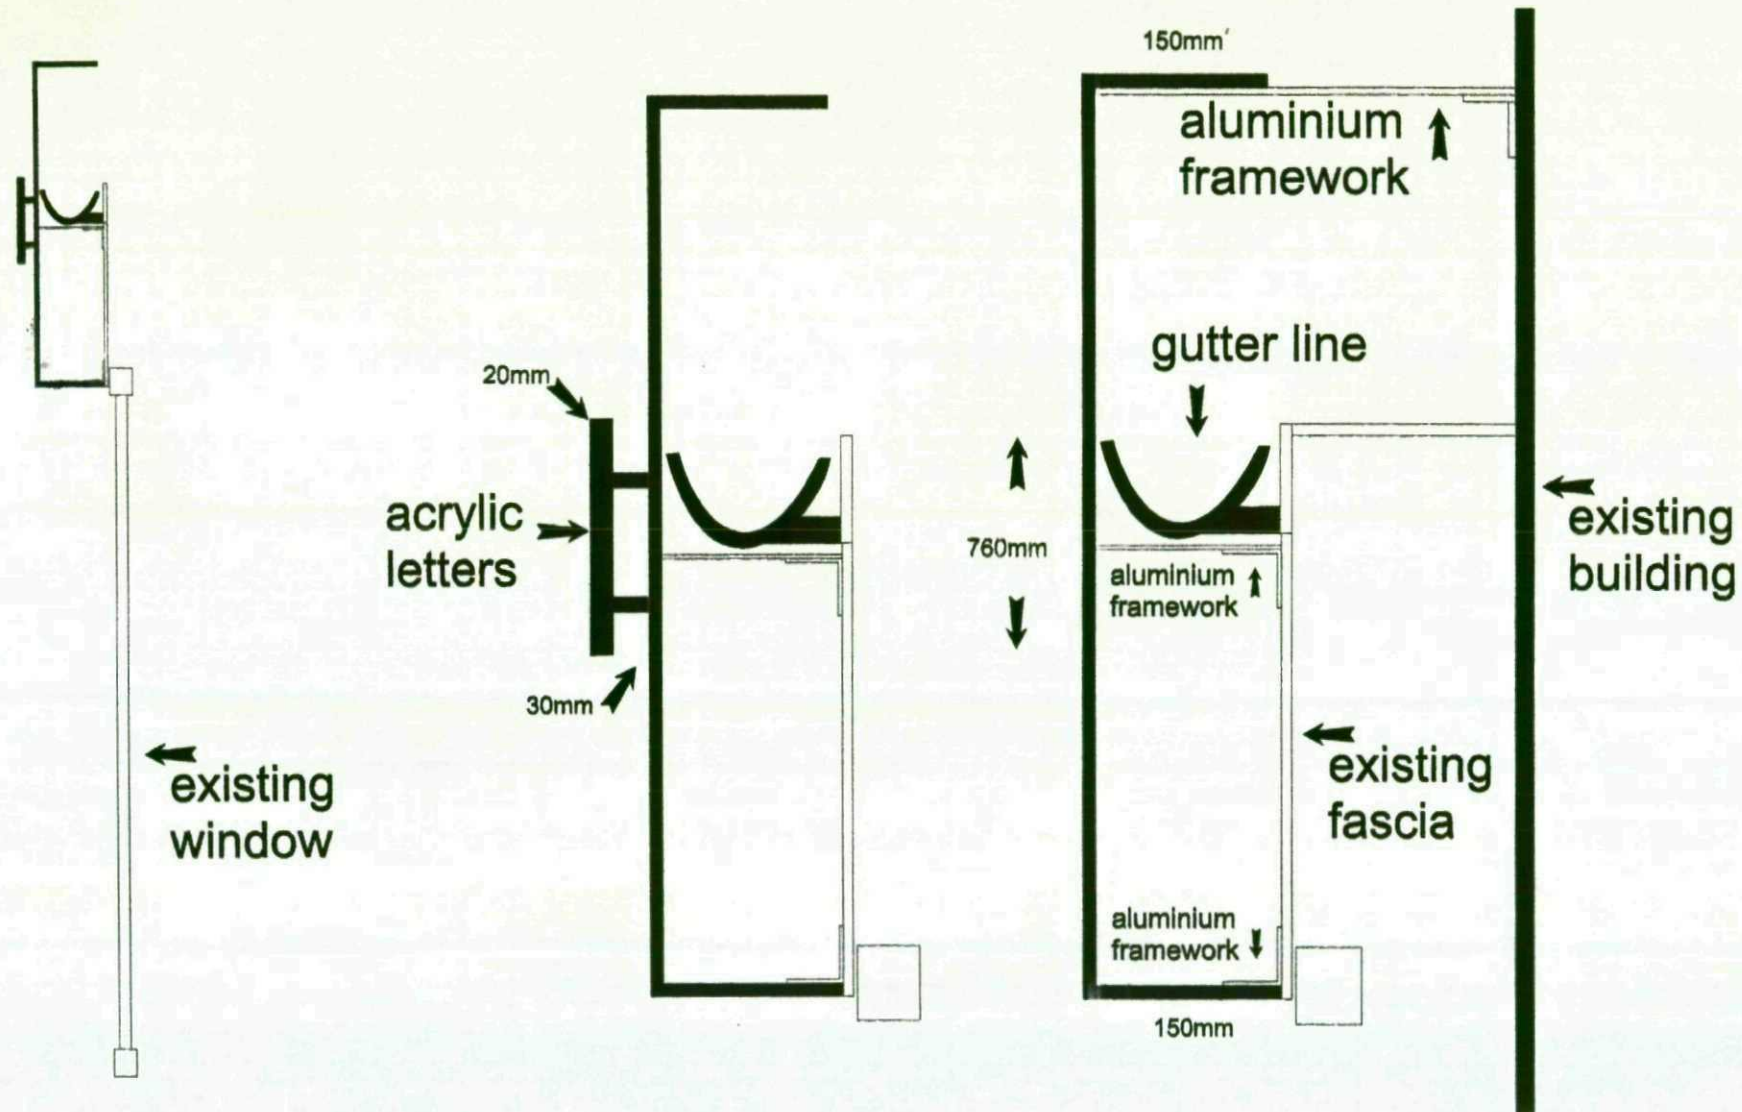

T.0845 189 6670
F.01226 388834
SIGN5XTRA@BTCONNECT.COM

UNIT 23
CLAYCLIFFE BUSINESS PARK
BARUGH GREEN
BARNLEY
S75 1JU

F.A.O. SECTION THROUGH NEW SIGN
COMMENTS...

ALL DESIGNS REMAIN PROPERTY OF SIGN5XTRA LTD