



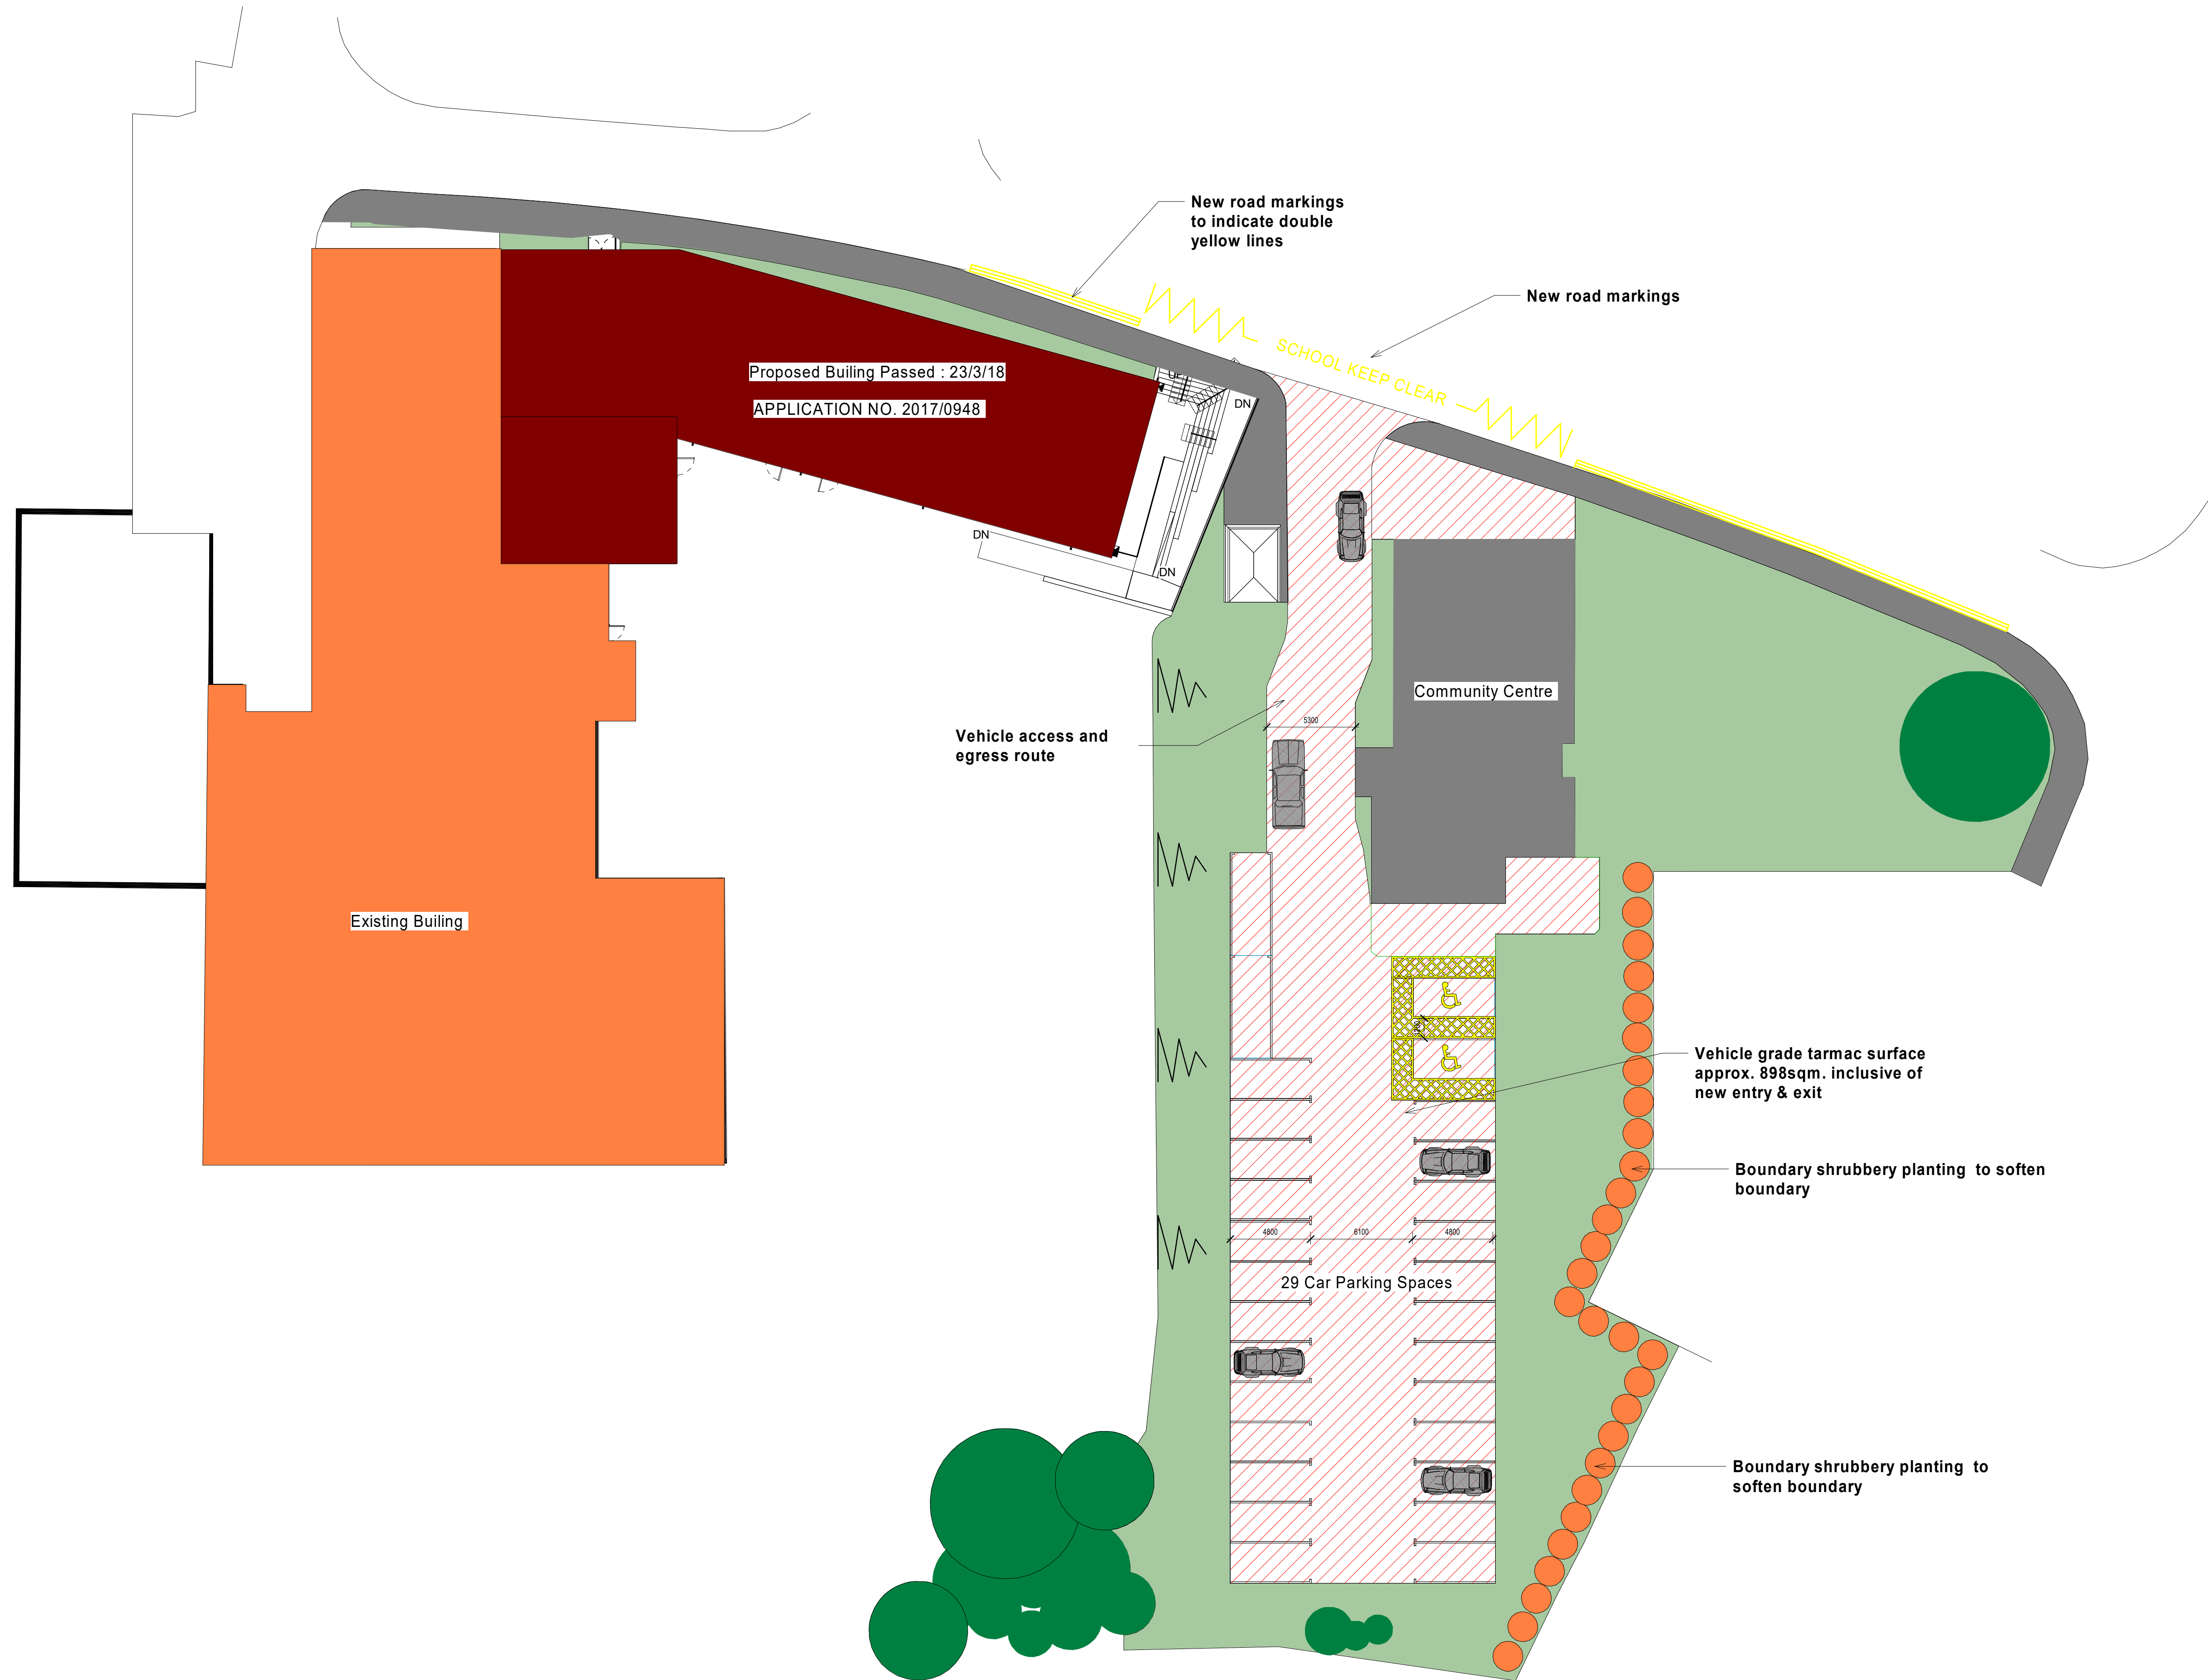

SCALE 1 : 200

0 4 8 12

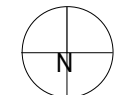

D	Revised Road Markings	23/10/18	JM	
C	Car Park Arrangement Revised Following Planning Client Comments	16/10/18	JM	
B	Car Park Arrangement Revised Following Planning Officers Comments	12/10/18	JM	
A	Amendments From Comments	10/09/18	JM	
Rev	Description	Date	Dr by	App by
GR		05/24/17	PD	

AHR

AHR Building Consultancy Ltd
Norwich Union House
High Street
Huddersfield
HD1 2LF
United Kingdom

T +44(0)1484 537411
F +44(0)1484 530332
E huddersfield@ahr-global.com
www.ahr-global.com

client name	Saint John the Baptist Primary School
project	New Car Park at Junior School
drawing	Site Works Plan
computer file	H:\GC\H\03\015\2015\00996.000- St John The Baptist - Phase 04 - Junior School 2015-1600 Applications & Consent\Car Park Planning Submission\CarPark Rev C.rvt
plot date	
project number	2015.00996.000
scale	1 : 200 @ A1
drawing number	PEN-AHR-XX-00-DR-A-90-003
rev	
issue status	PLANNING

This drawing is to be read in conjunction with all related drawings. All dimensions must be checked and verified on site before commencing any work or producing shop drawings. The originator should be notified immediately of any discrepancy. This drawing is copyright and remains the property of AHR.