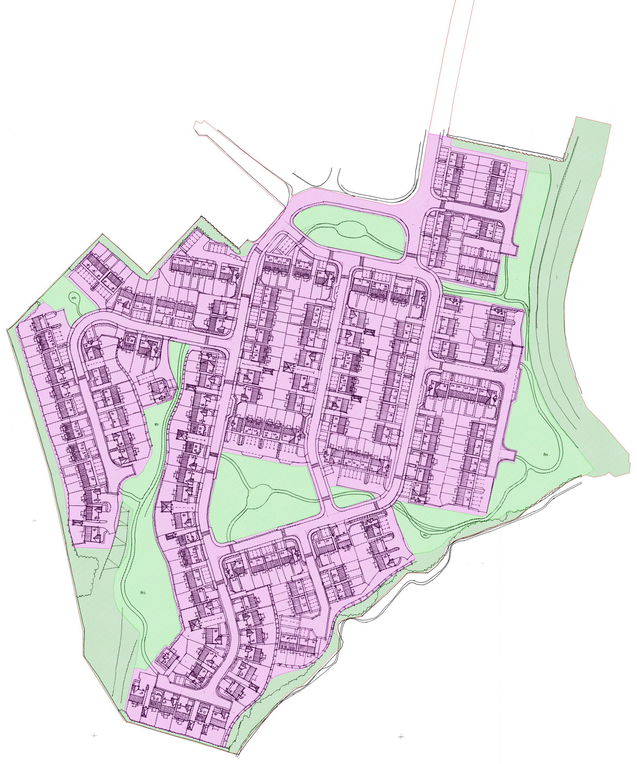


Areas Map

Developable Area - 7ha / 17.2 acres (approx)
POS Area - 1.6ha / 3.9acres (approx)
Ecological Area - 1.4ha / 3.4acres (approx)

DIVERTED PUBLIC RIGHT OF WAY

ACOUSTIC BARRIER

Accomodation Schedule

	18 5221 - Bleachcroft Way, Barnsley				
P18-5221-SK03 - FEASIBILITY SKETCH -		BY		-	

HOUSETYPE	PARKING	STOREY	SQFT	BED	No.	TOTAL SQFT
OPEN MARKET						
2A	PS	2	718	2	71	50978
3A	PS	2	834	3	74	61716
3B	PS	2	938	3	21	19698
3C	INT	2	977	3	11	10747
4A	PS	2.5	1236	4	32	39552
4B	INT	2	1338	4	21	28098
4C	SG	2.5	1310	4	6	7860
4D	SG	2	1580	4	10	15800
4E	SG	2	1335	4	4	5340
			TOTAL		250	239789

NETT AREA	HECTARES	ACRES
	6.13	15.14
COVERAGE (sqft per Acre)	15838	

NORTH

1:500 SCALE

10m 50m

Do not scale off this drawing - Only figured dimensions to be taken from this drawing. Drawings based on Ordnance Survey and/or existing record drawings - Design and Drawing content subject to Site Survey, Structural Survey, Site Investigations, Planning and Statutory Requirements and Approvals. Authorised reproduction from Ordnance Survey Map with permission of the Controller of Her Majesty's Stationery Office. Crown Copyright reserved.

jrp ARCHITECTURE | PLANNING | LANDSCAPE

14 MARINER COURT / CALDER PARK / WAKEFIELD / WF4 3FL
01924 383322 / www.jrpassoc.co.uk / info@jrpassoc.co.uk
jrpassociates is a trading style of John R Paley Associates Limited

CLIENT: SAVILLES

PROJECT: BLEACHCROFT WAY, BARNSLEY

DRAWING: FEASIBILITY SKETCH LAYOUT

DRAWING NUMBER: 18 5221 SK03

SCALE @ A0: 1:500

DRAWN: SD DATE: AUG 18

CHECKED: LM DATE: AUG 18

SK03 / FEASIBILITY SKETCH LAYOUT