


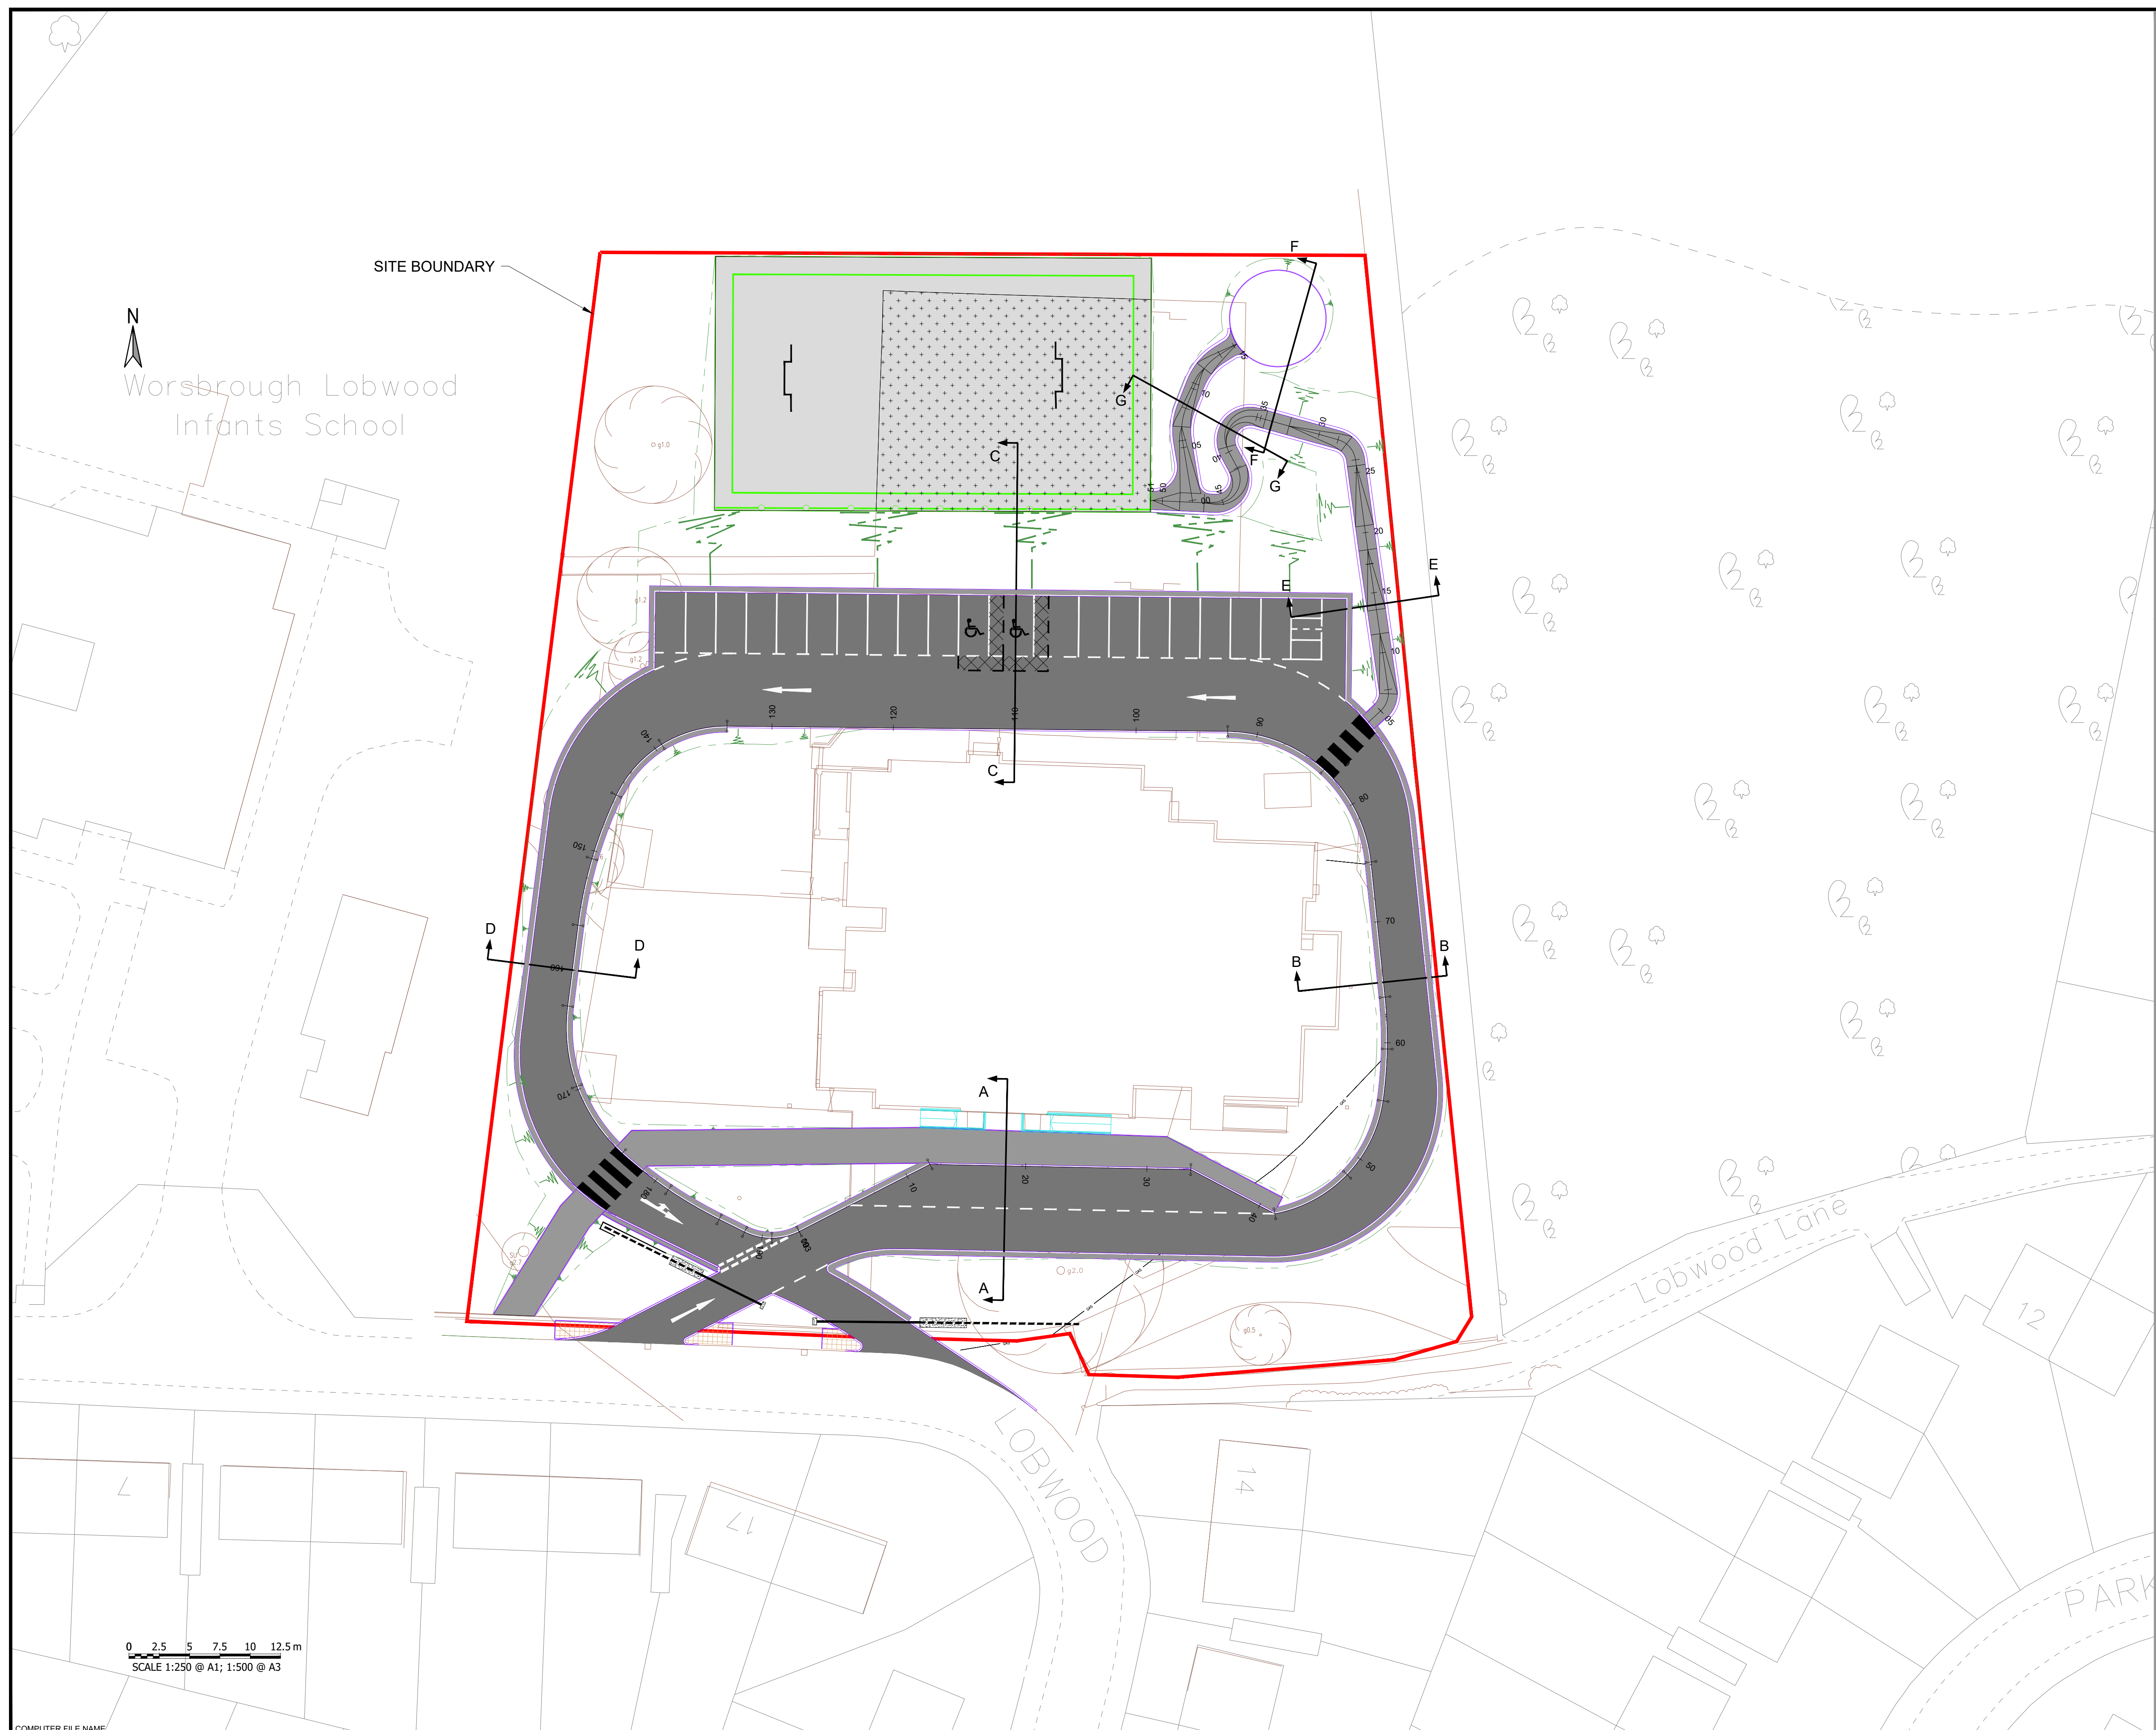

SEE DRAWING BMBC1004-TS-02

Rev.	By	Amendments	Date
A	ICG	FIRST ISSUE	01.08.20



Project			
MILL SITE ENTRANCE			
Drawing title			
TYPICAL SECTION LOCATIONS			
Scale	Drawn	Checked	Date
AS SHOWN	ICG		AUG 2006
Drawing No.			File
BMBC1004-TS-01			FILE
Paul Castle Service Director Growth & Sustainability Directorate Environment & Transportation (Business Unit 6) P.O. Box 601, Westgate Plaza One, Westgate Bursley. S70 9FA Tel. (01226) 770770			