


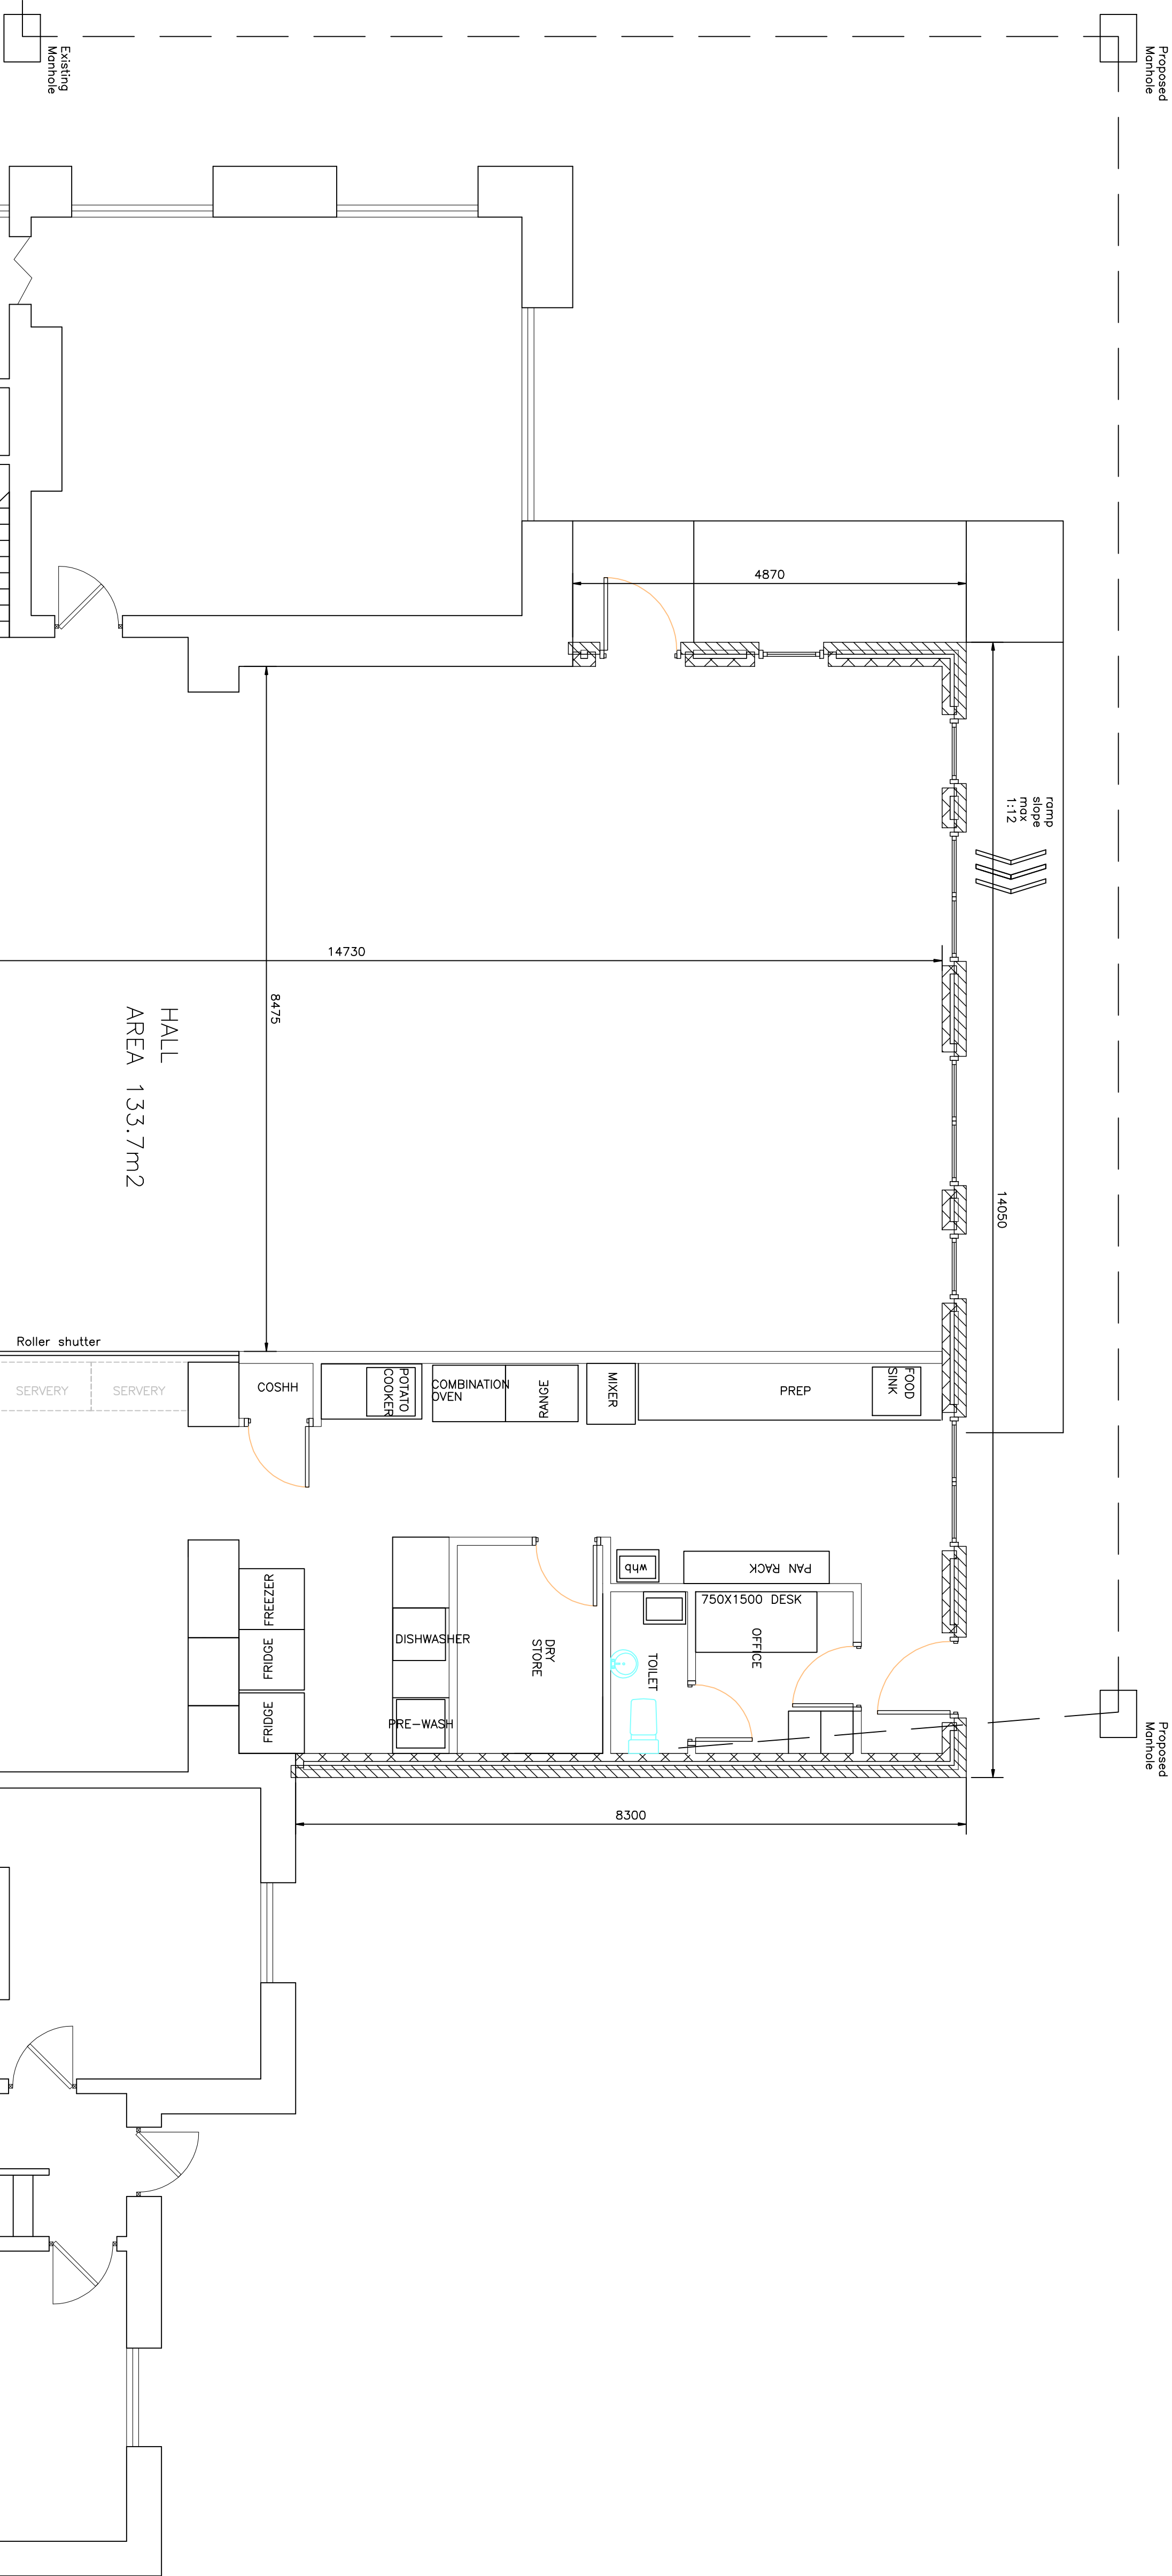


PROPOSED PLAN

FILE NAME	SCALE	DATE	DRAWN	REV.
OXSPRING PRIMARY KITCHEN	1:50	6/01/09	DC	

PROJECT
PROPOSED KITCHEN/HALL EXTENSION
SHEFFIELD ROAD
OXSPRING.

CLIENT
OXSPRING PRIMARY SCHOOL
PROPOSED PLAN

CHARTERED BUILDING CONSULTANTS
Huddersfield Road, Barnsley, South Yorkshire S70 2AT
Tel: (01226) 731265
Fax: (01226) 286276
E-mail: info@pmdesign.co.uk

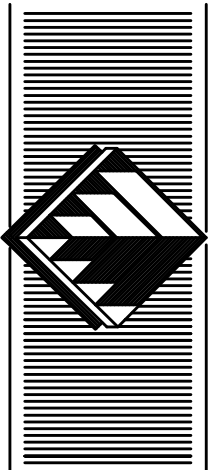

PROJECT
MANAGEMENT
services

Actual depth of foundations to be determined on site.
All work to be to the satisfaction of the local authority.
All dimensions to be checked on site and any discrepancies must be notified immediately.
All dimensions are in millimetres unless otherwise stated.
authority approval on this drawing is subject to local
Do not scale this drawing.

COPYRIGHT © Project Management Services 2009