
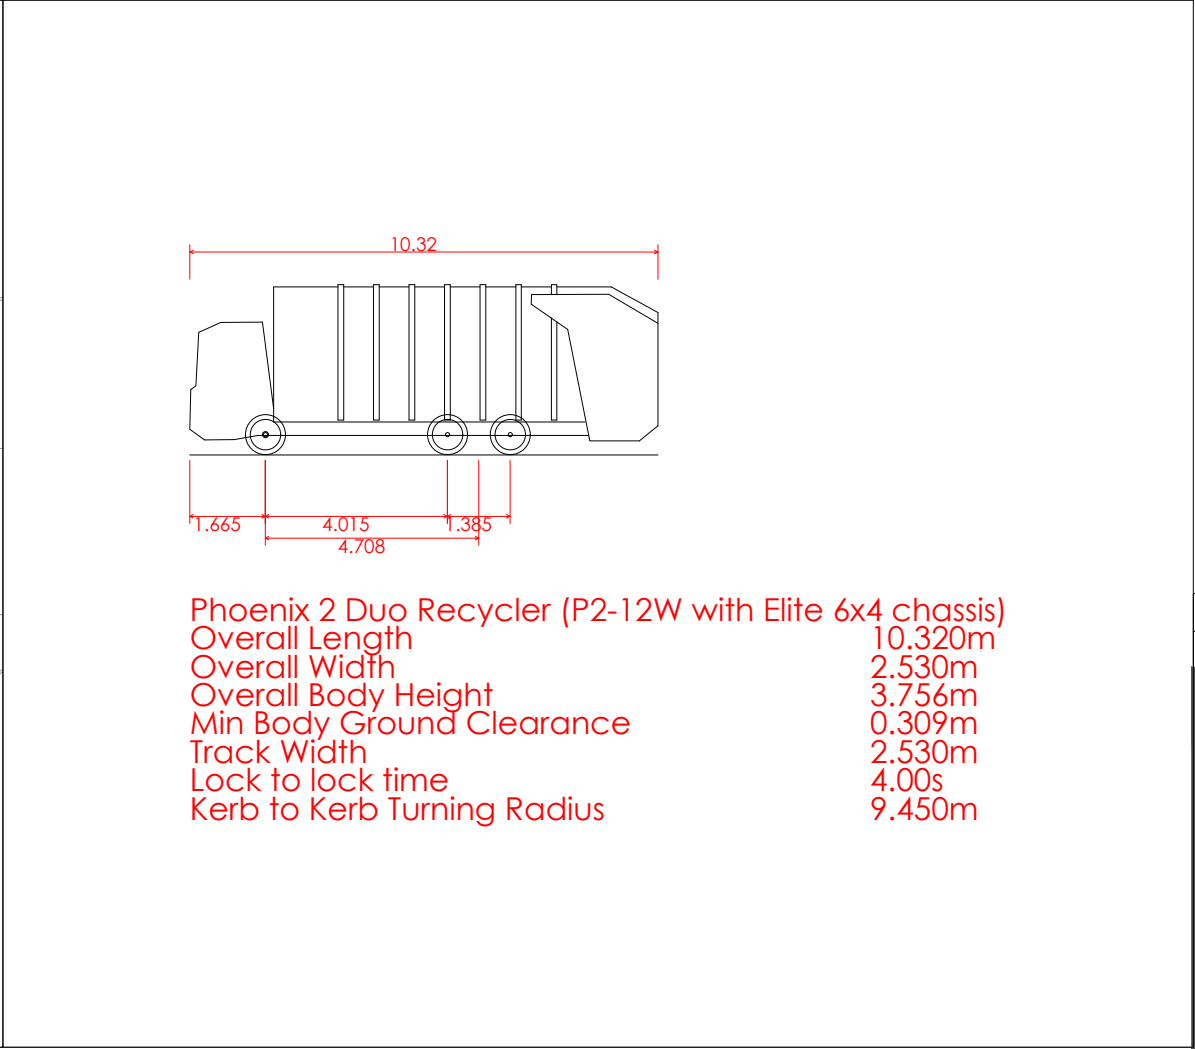
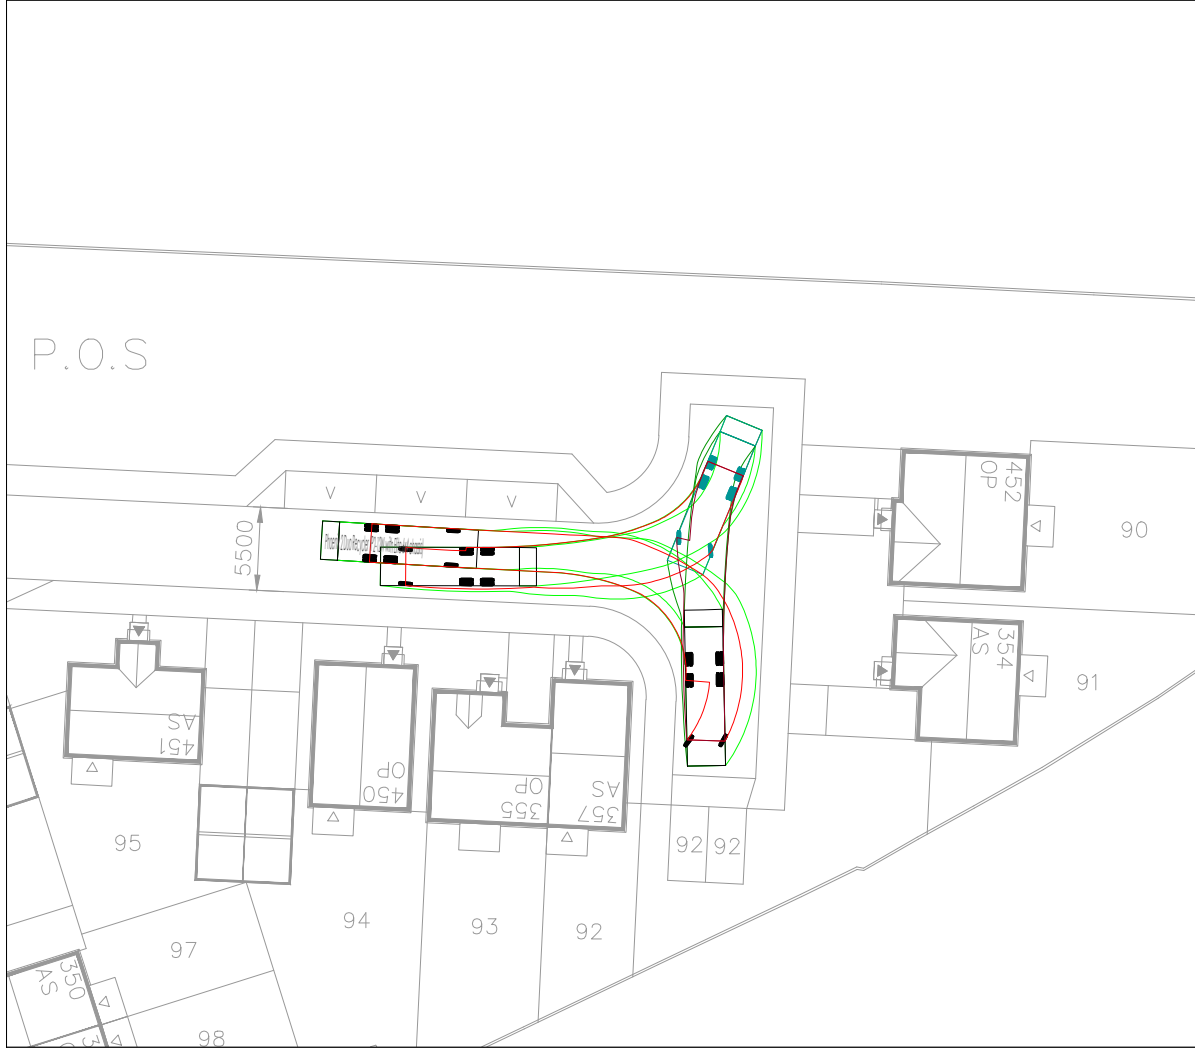
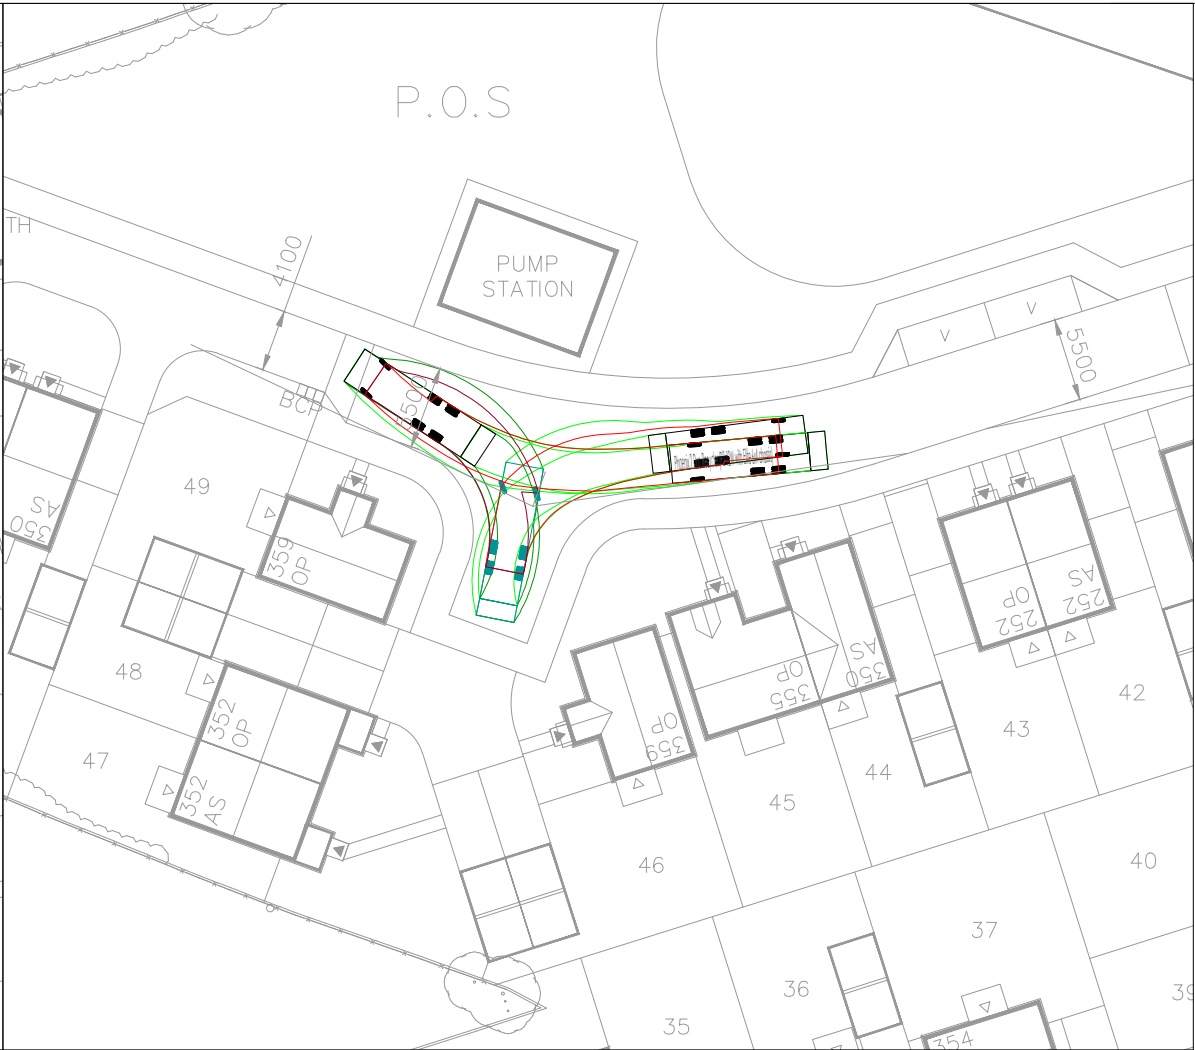


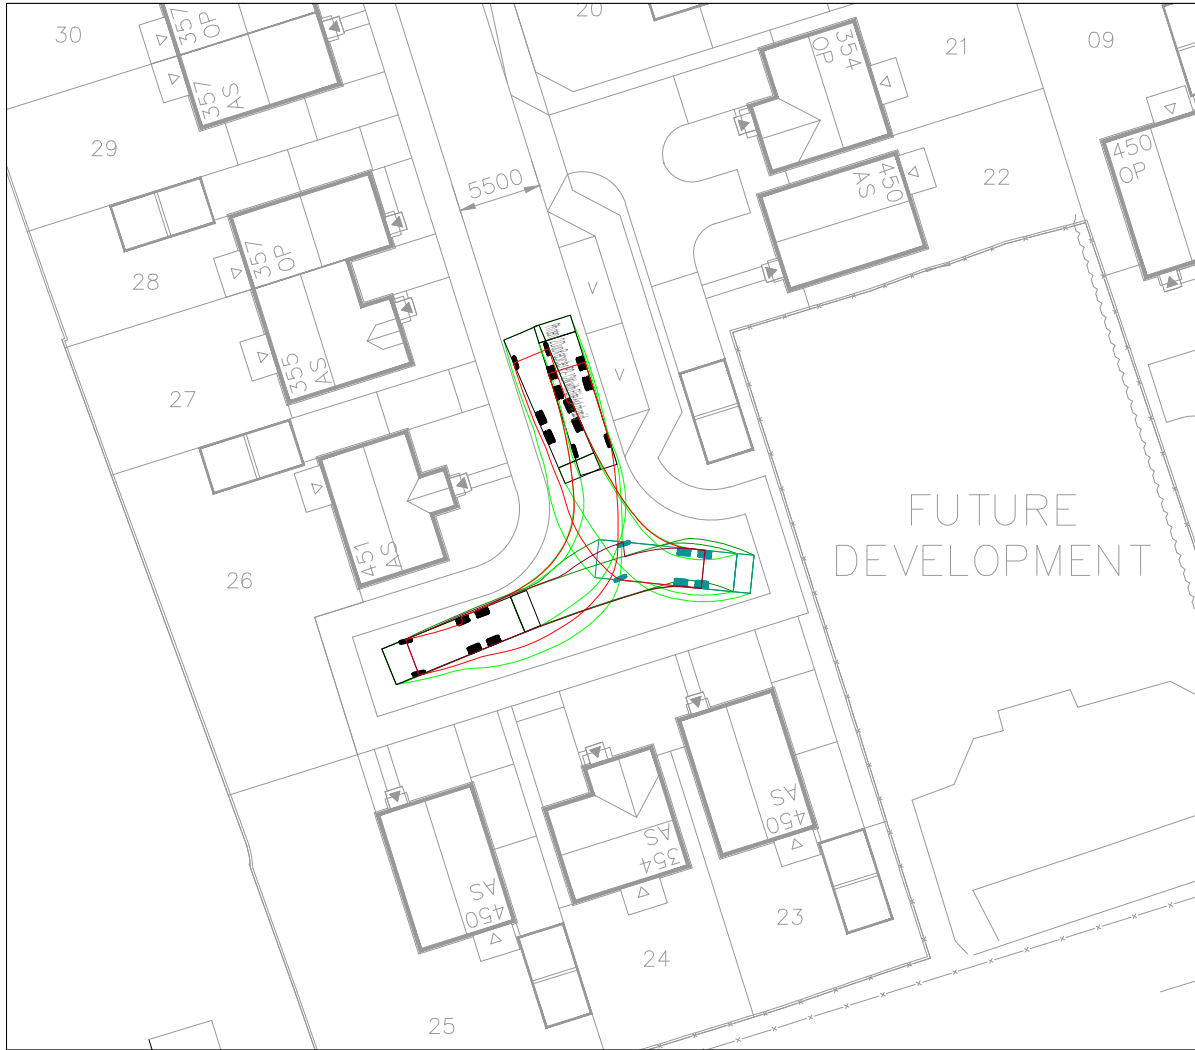

Phoenix 2 Duo Recycler (P2-12W with Elite 6x4 chassis)
Overall Length 10.320m
Overall Width 2.530m
Overall Body Height 3.756m
Min Body Ground Clearance 0.309m
Track Width 2.530m
Lock to lock time 4.00s
Kerb to Kerb Turning Radius 9.450m

06.03.22	A	Site Layout Plan Updated	JT	GS
Date	Rev	Description	Drawn	Chkd
				Revision
Project Lockwood Road, Goldthorpe				A
Title Swept Path Analysis				Scale @ A3 1:500
TPS Project Number P1557		Drawing Number T - 1004		