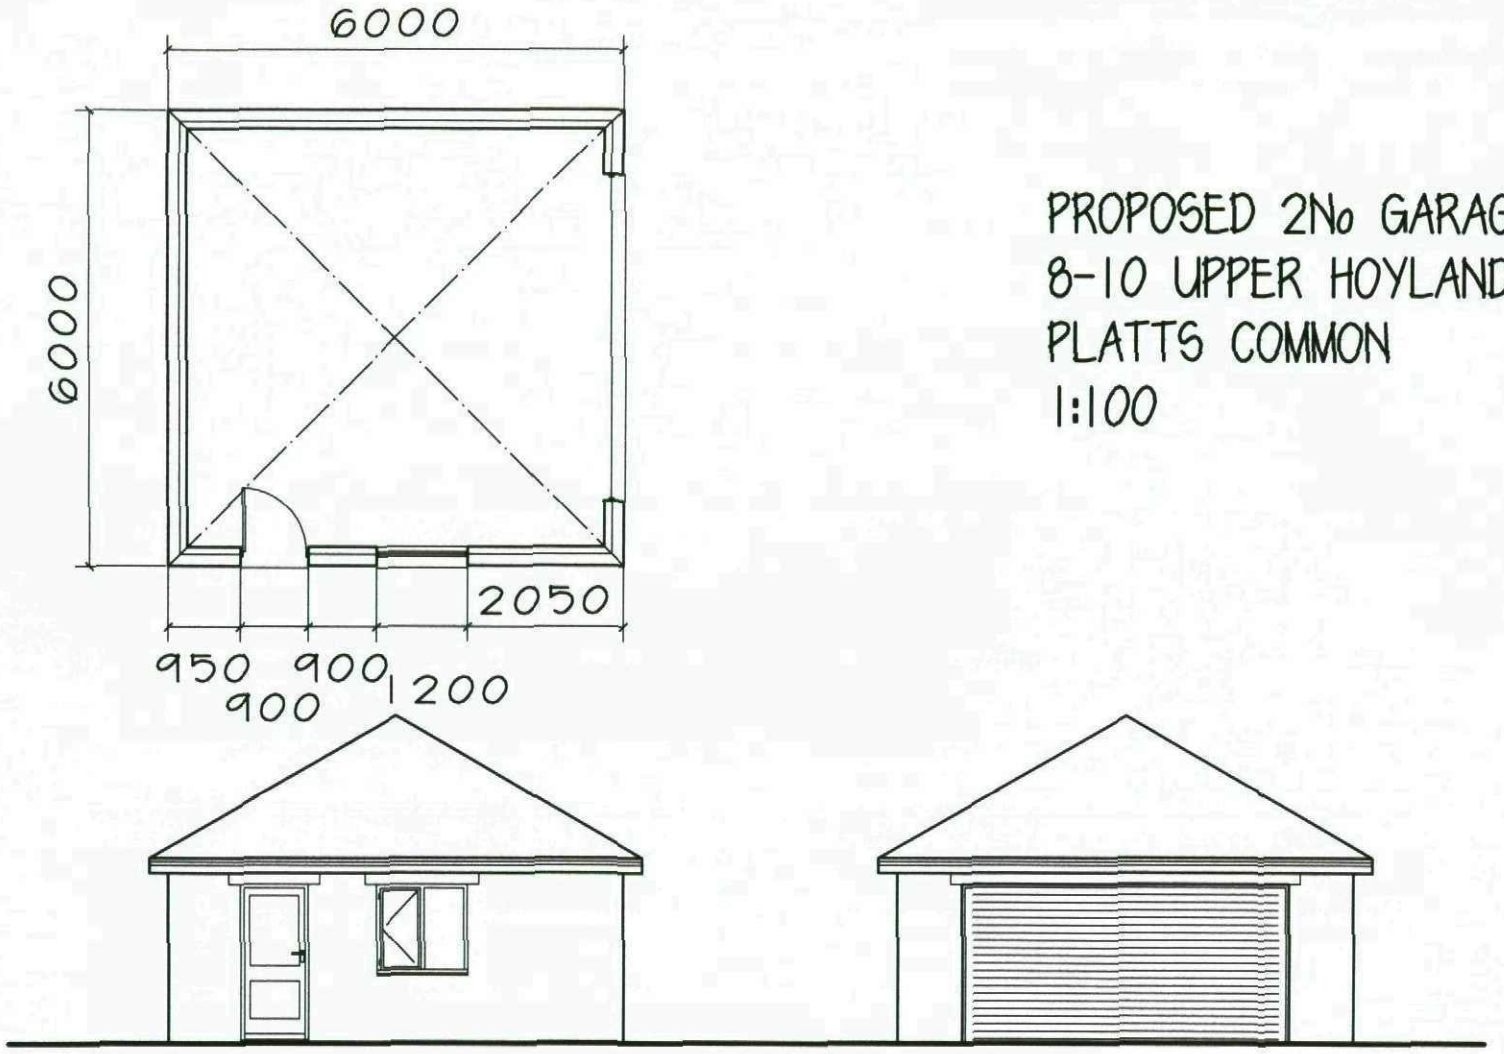


PROPOSED 2No GARAGES
8-10 UPPER HOYLAND ROAD
PLATTS COMMON
1:100