

DO NOT SCALE

FOR THE AVOIDANCE OF DOUBT, NO APPROVALS, REVIEWS, COMMENTS OR INDICATION OF SATISFACTION GIVEN BY ARC ENGINEERS IN TERMS OF SUBCONTRACT DRAWINGS, PRODUCTS OR PROPOSED MATERIALS SHALL REDUCE OR EXTINGUISH THE OBLIGATION OF THE SUB-CONTRACTOR OR SUPPLIER TO ADHERE TO THE SPECIFICATION, GENERAL ARRANGEMENT DRAWINGS, STATUTORY REQUIREMENTS AND GOOD WORKING PRACTICE. ARC ENGINEERS ACCEPT NO LIABILITY FOR THE SELECTION OF MATERIALS OR WORKMANSHIP IN THE EXECUTION OF THE WORKS.

GENERAL NOTES


- THESE NOTES ARE INTENDED TO AUGMENT DRAWINGS AND SPECIFICATIONS. WHERE CONFLICT OF REQUIREMENTS EXISTS THE ORDER OF PRECEDENCE SHALL BE AS SHOWN IN THE SPECIFICATIONS. OTHERWISE THE STRICTEST PROVISION SHALL GOVERN.
- THIS DRAWING IS TO BE READ IN CONJUNCTION WITH ALL OTHER RELEVANT ENGINEERS AND ARCHITECTS DRAWINGS.
- DRAWINGS NOT TO BE SCALED.
- ALL DIMENSIONS TO BE CHECKED ON SITE BY THE CONTRACTOR, ANY DISCREPANCIES TO BE NOTIFIED TO THE ENGINEER/ARCHITECT AND FURTHER INSTRUCTIONS OBTAINED BEFORE WORK IS COMMENCED.
- THE STRUCTURE IS DESIGNED TO BE SELF-SUPPORTING AND STABLE AFTER THE BUILDING IS FULLY COMPLETE. IT IS THE CONTRACTORS SOLE RESPONSIBILITY TO DETERMINE THE ERECTION PROCEDURE AND SEQUENCE AND ENSURE THAT THE BUILDING AND ITS COMPONENTS ARE SAFE DURING ERECTION. THIS INCLUDES THE ADDITION OF WHATEVER TEMPORARY BRACING, GUYS OR TIE-DOWNS WHICH MAY BE NECESSARY, SUCH MATERIAL REMAINING THE PROPERTY OF THE CONTRACTOR UPON COMPLETION.
- ALL WORK TO COMPLY TO CURRENT BUILDING REGULATIONS AND TO BE IN ACCORDANCE WITH THE RELEVANT BRITISH STANDARDS AND APPROPRIATE CODES OF PRACTICE.
- FOR FURTHER NOTES REFER TO PROJECT SPECIFICATIONS.

SAFETY, HEALTH & ENVIRONMENTAL INFORMATION

In addition to the hazards/risks normally associated with the types of work detailed on this drawing, note the following risks and information.

Risks listed here are not exhaustive. Refer to Risk Assessment Register: 24053

Construction:

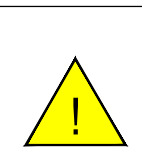

ADD PROJECT NOTES HERE

Demolition

No Unusual hazards/risks

For information relating to Use, Cleaning and Maintenance see Health & Safety File

It is assumed that all works will be carried out by a competent contractor working, where appropriate, to an approved method statement



INDICATES A RESIDUAL RISK REQUIRING A COMPULSORY ACTION



INDICATES A RESIDUAL RISK FOR INFORMATION



INDICATES A RESIDUAL RISK REQUIRING PROHIBITIVE ACTION



INDICATES A RESIDUAL RISK AS A WARNING



CUT AND FILL BY DEPTH BANDING

BAND	MINIMUM LEVEL	MAXIMUM LEVEL	COLOUR
1	-5.000	-3.000	Red
2	-3.000	-1.000	Orange
3	-1.000	1.000	Yellow
4	1.000	3.000	Light Green
5	3.000	5.000	Dark Green

CUT AND FILL NOTES:

BULKING
NO BULKING FACTOR HAS BEEN INCLUDED IN THE VOLUME CALCULATIONS.

SITE SCRAPE
NO SITE SCRAPE HAS BEEN INCLUDED IN THIS DRAWING.

FORMATION DEPTHS
THE DEPTHS FOR THE PROPOSED FORMATION = 250mm.
VOLUME:
CUT = 9660m³
FILL = 362m³
NET = 9298m³ CUT (TO BE REMOVED FROM SITE)

ARISINGS
THE VOLUME OF MATERIAL OFFSET BY DRAINAGE AND FOUNDATIONS HAS NOT BEEN TAKEN INTO ACCOUNT.

TOTAL VOLUME = 9298m³ CUT (TO BE REMOVED FROM SITE)

SOME MATERIALS MAY BE ABLE TO BE RE-USED ON SITE FOLLOWING GRADING.

P2	CUT AND FILL UPDATED TO SUIT REVISED PROPOSED LEVELS	JE	JE	AA	01.07.24
P1	INITIAL ISSUE	JE	JE	AA	19.06.24
REV	DETAIL	BY	CHK	APP	DATE

ArcEngineers

CONSULTING STRUCTURAL AND CIVIL ENGINEERS

3 CADMAN COURT, LEEDS, LS27 0RX
Phone: 0113 253 3904
www.arc-engineers.co.uk

CLIENT:

TRITON CONSTRUCTION

PROJECT:

BARNSELY
SKATE PARK
SCHWABISCH GMUND WAY

TITLE:

PROPOSED CUT AND FILL

DRAWING STATUS:

PRELIMINARY

DRAWN:	DATE:	CHECKED:	DATE:	APPROVED:	DATE:
JE	JUNE 24	JE	JUNE 24	AA	JUNE 24

CONTRACT NO:	SCALE @ A1:
24053	1:500

PROJECT NO:	ORIGINATOR:	ZONE:	LEVEL:	TYPE:	DISCIPLINE:	NUMBER:	REVISION:
24053-	ARC	- XX	- XX	- DR	- C	- 6001	- P2