

Planning Sheet Notes:

Type and style of roof tiles and facing materials including external features such as canopies, cills, heads, fascia, windows and doors as site specification and to Local Authority Approval.
SHOWN INDICATIVE ONLY ON THIS PLAN

Area Schedule - Sales		
Name	Area	Area Sq Ft
Ground Floor GIA	43.61 m²	469.37 SF
First Floor GIA	43.61 m²	469.37 SF
	87.21 m²	938.73 SF


Area Schedule - Build		
Name	Area	Area Sq Ft
Ground Floor Build	44.30 m²	476.88 SF
First Floor Build	44.30 m²	476.88 SF
	88.61 m²	953.75 SF




Front Elevation.
1 : 100




Left Elevation.
1 : 100

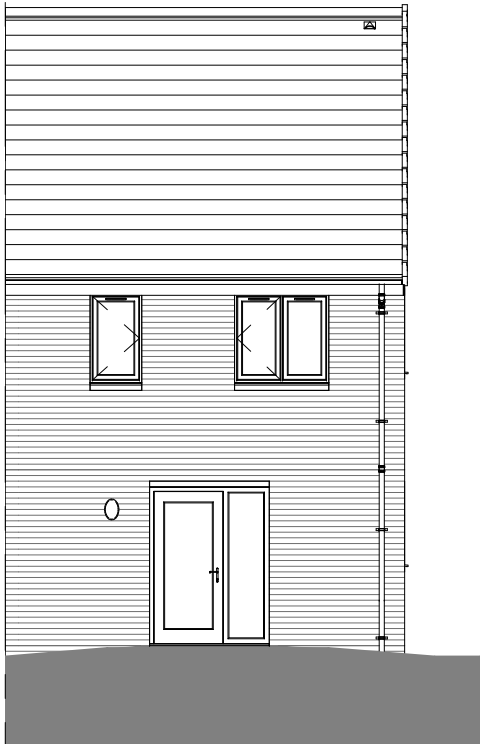

Rear Elevation.
1 : 100

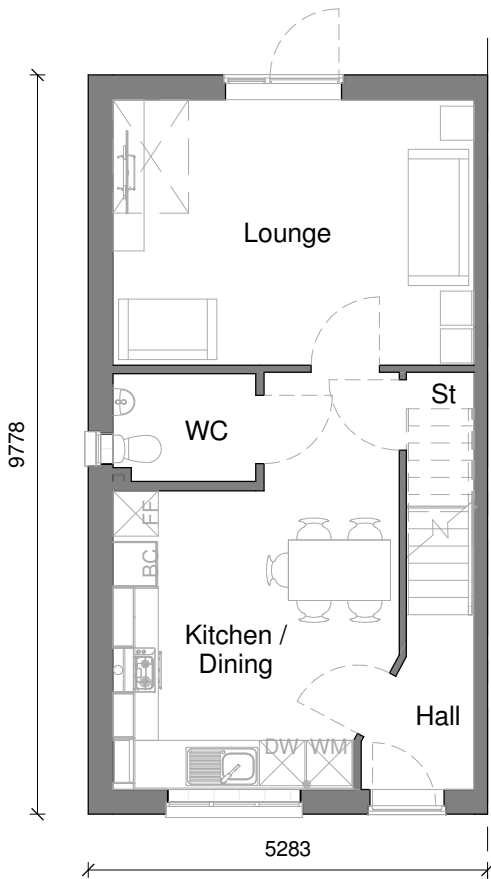

Ground Floor.
1 : 100

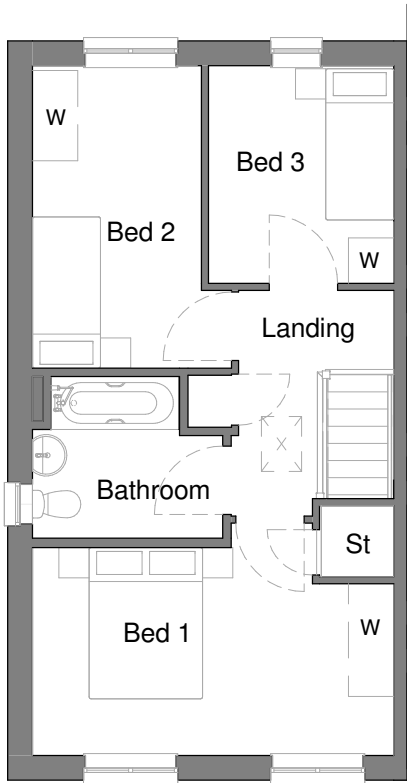

First Floor.
1 : 100

 Keepmoat Homes						
House Type Range				Sub Range		
2018 Range				DQS		
Scale at A3		Date	Drawn	Checked		
As indicated		10.04.19	LRB	Checker		
Pack Title						
The Marlow Working Drawing Pack						
Sheet Name						
Planning Drawings						
Project	House Type Code	Plotting	Handing	Style	Issue	
MARLOW	END	AS	TRAD	01		
Project	Pack No.			Rev	Sheet	
18CORE	2030			1	201	