



Do not scale from this drawing.
The contractor is to check all dimensions on site and report any discrepancies to the architect.
All rights, described in chapter IV of the copyright, design and patent act 1988 have been generically asserted

0m 0.4m 0.8m 1.2m 1.6m 2m
VISUAL SCALE 1:20 @ A0

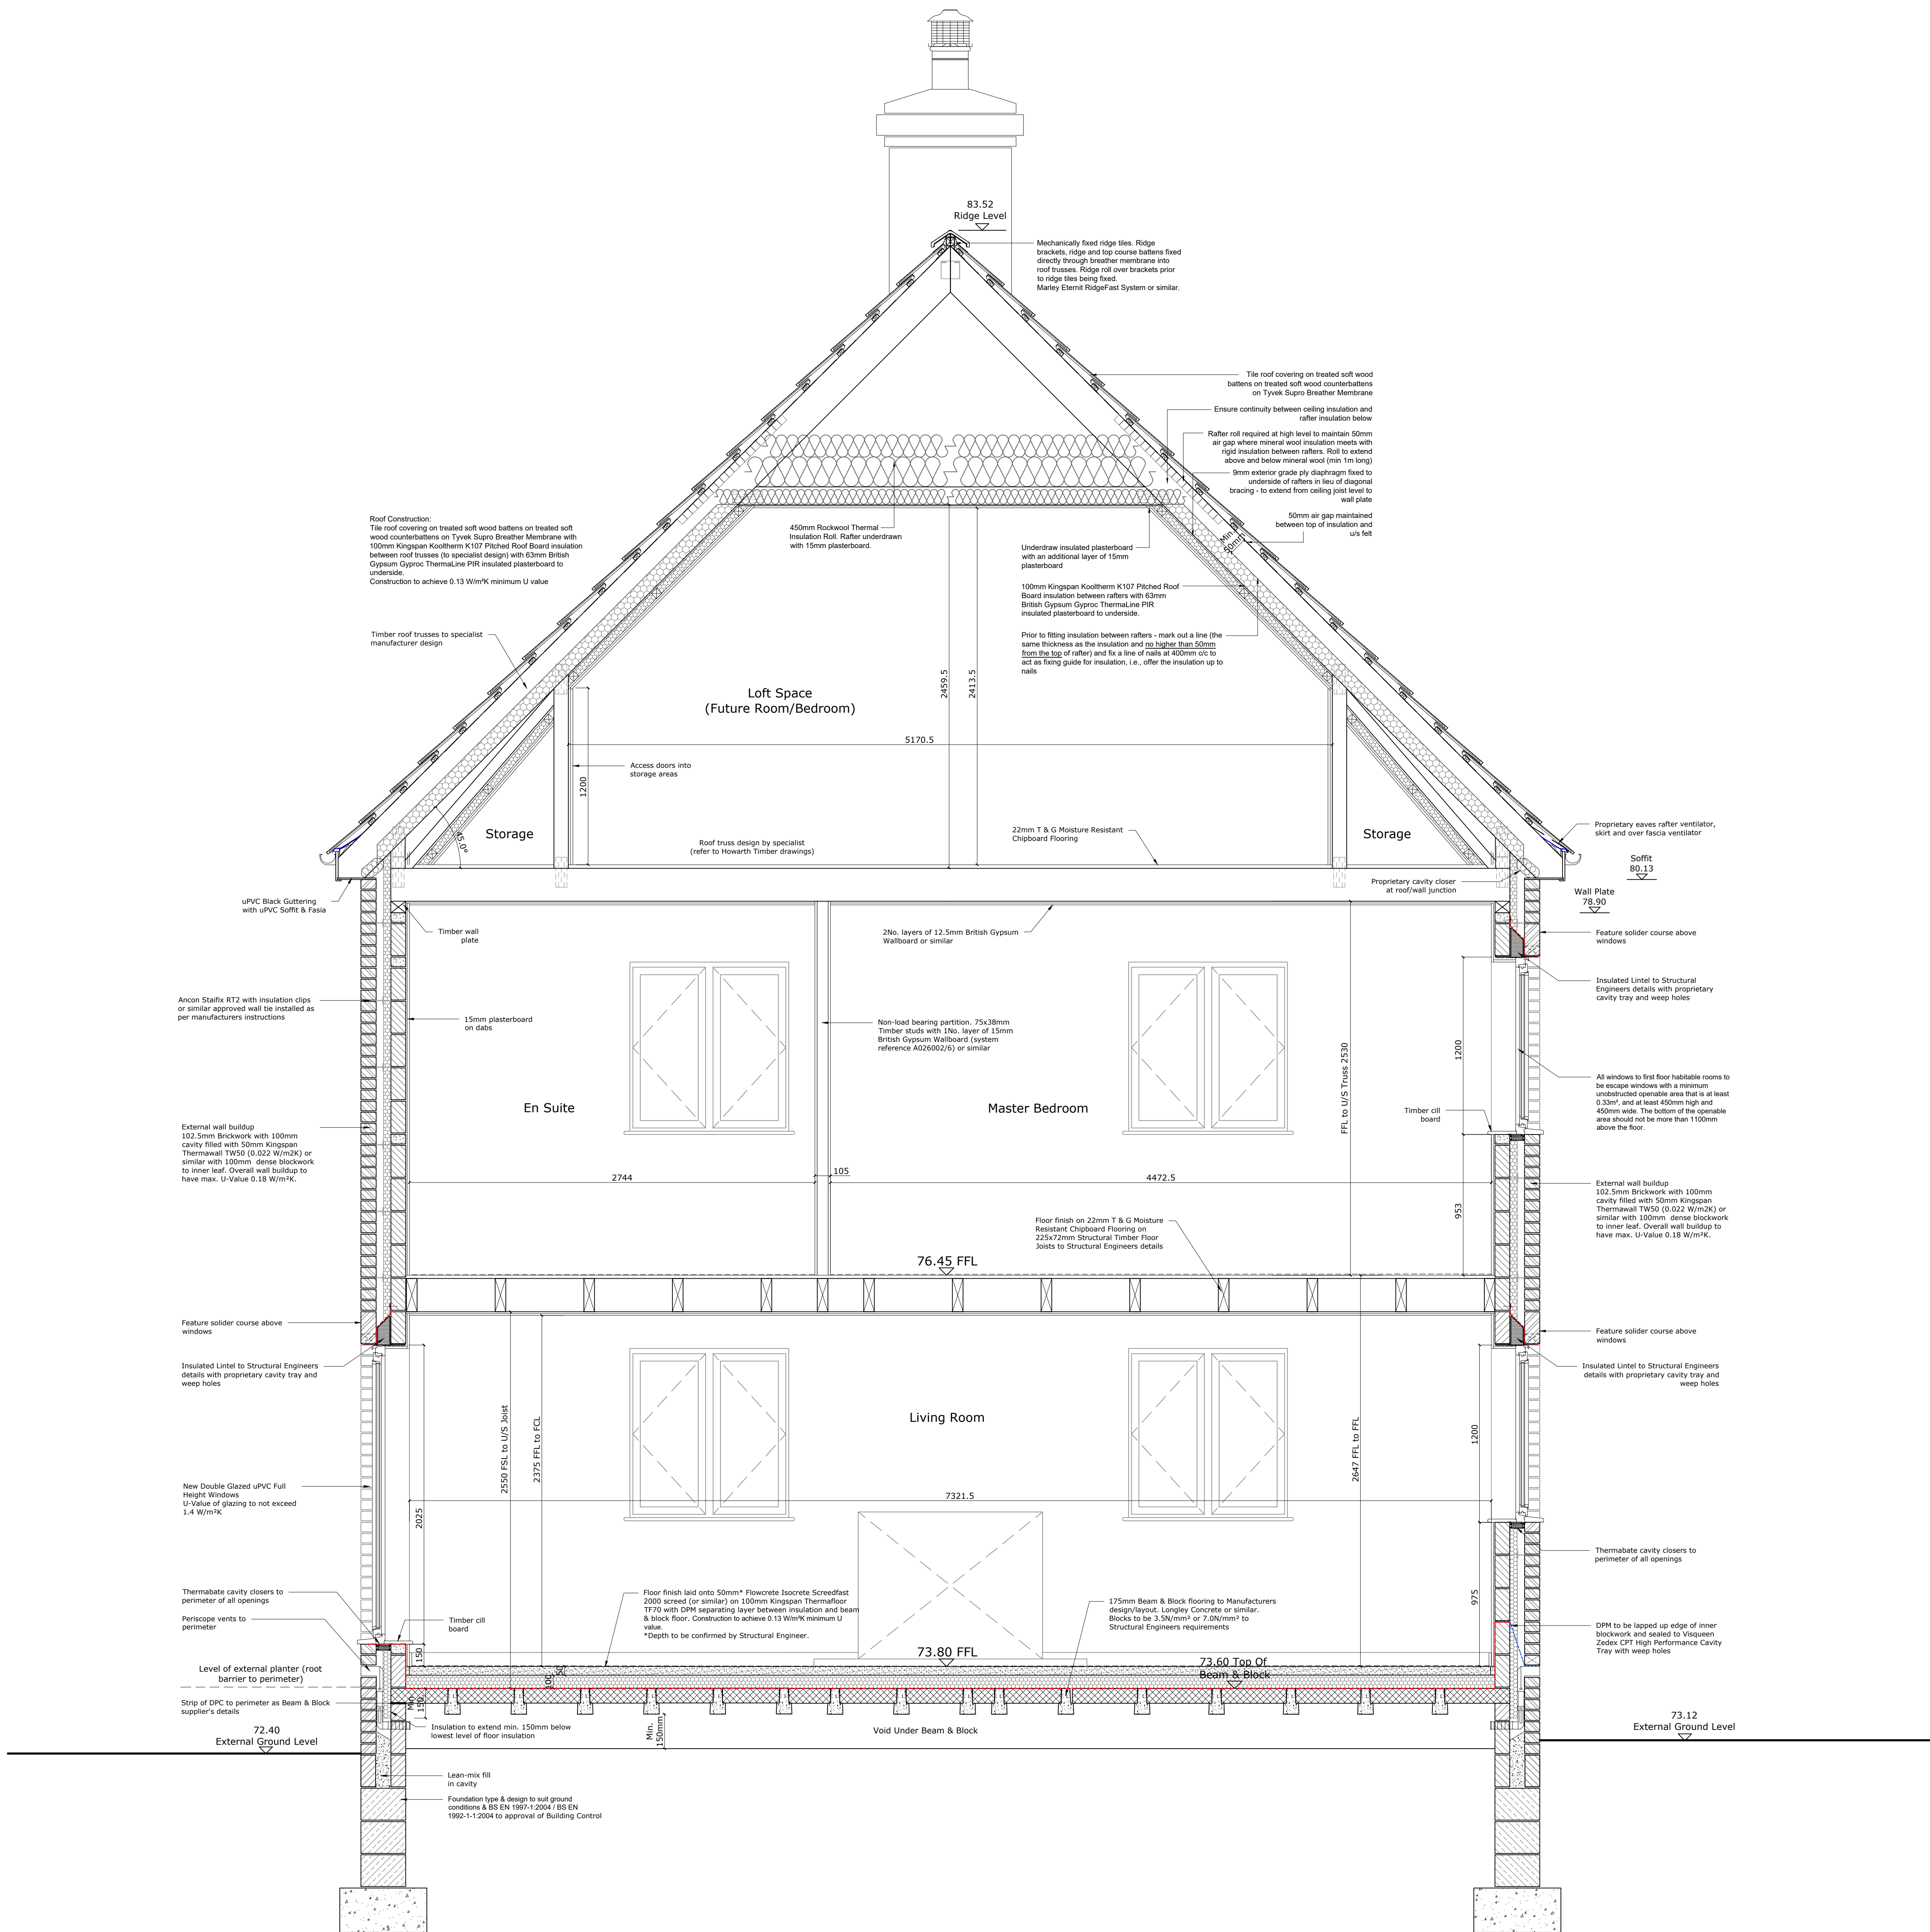

SECTION B-B

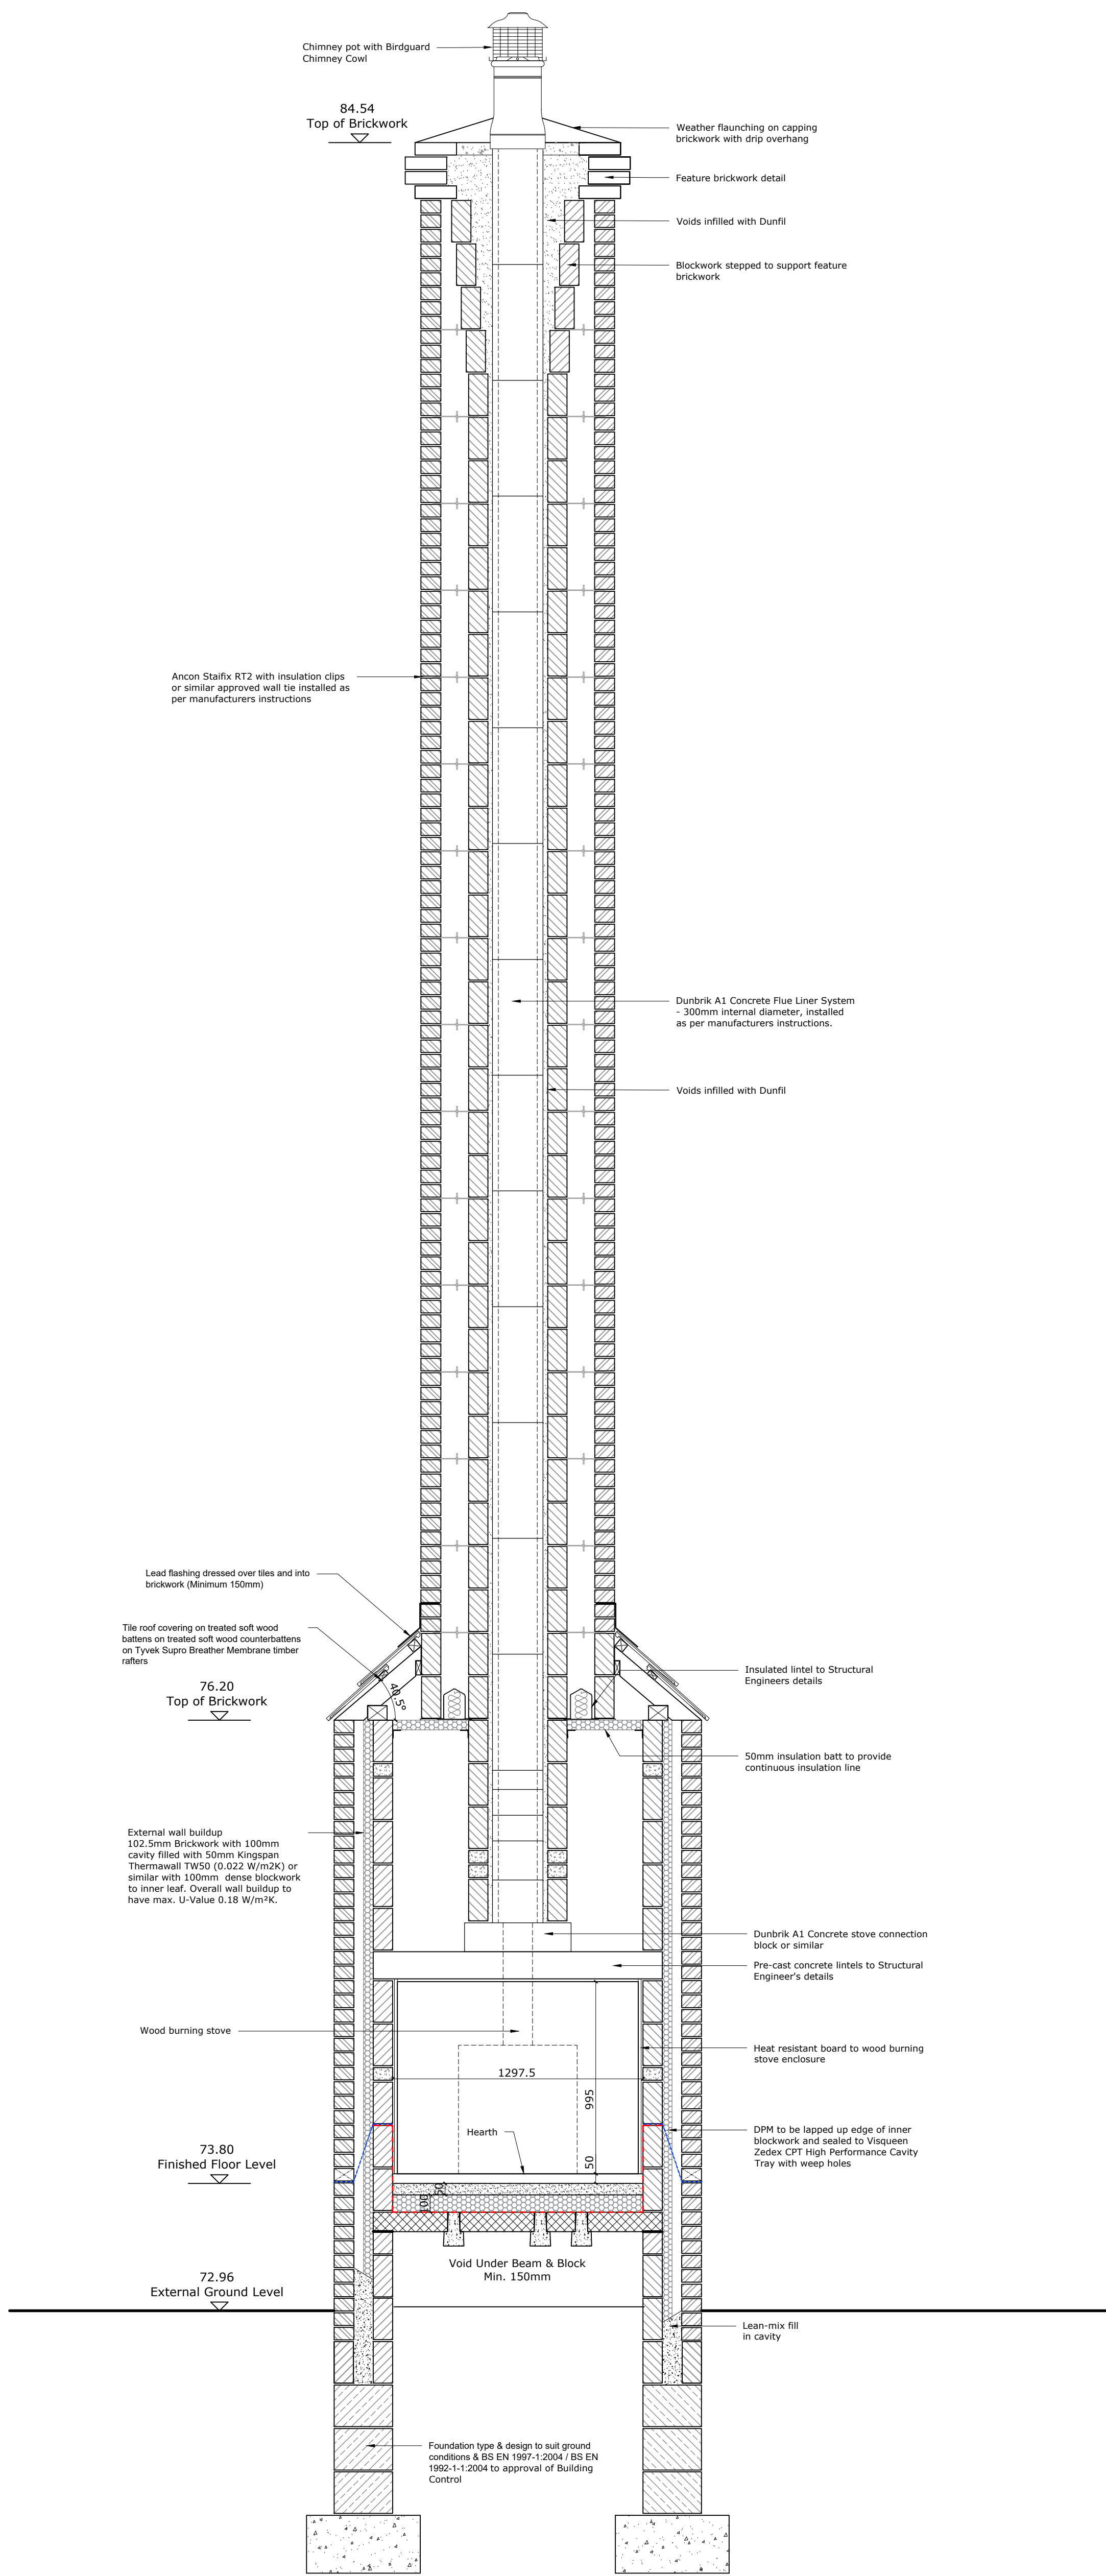

SECTION G-G

PS	Creating detailed building structural drawings, details and house design	12.05.18
PI	Initial Issue	03.03.19
Rev	Description	Rev
Project		
Windmill Avenue, Grimethorpe		
Drawing		
Section B-B & G-G		
Scale	Drawn	Date
1:20 @ A0	CJR	03.03.18
Ref	Rev	
0100-XX-XX-DR-A-03001	P2	