





FRONT ELEVATION

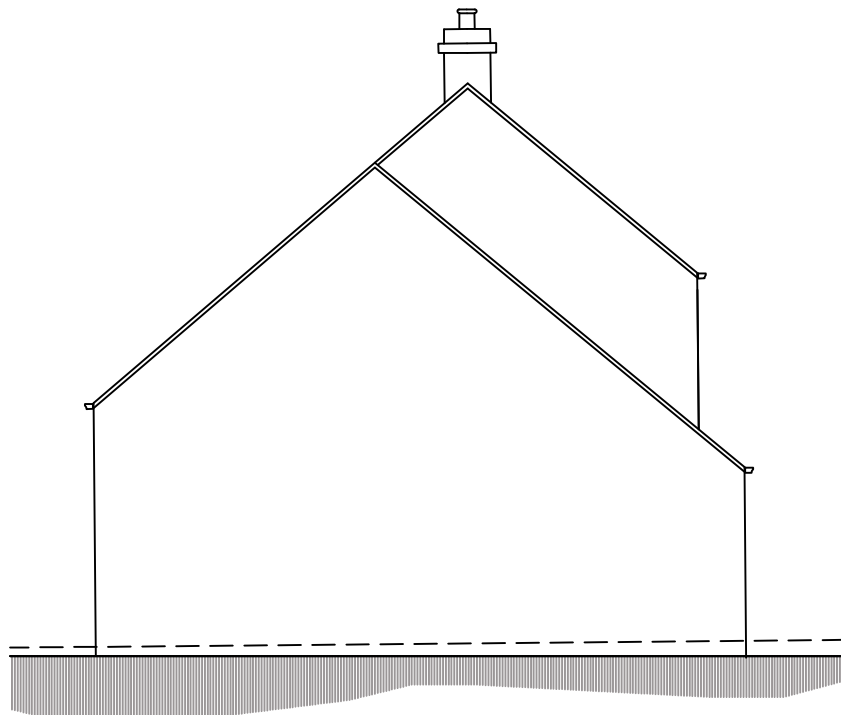


SIDE ELEVATION




REAR ELEVATION

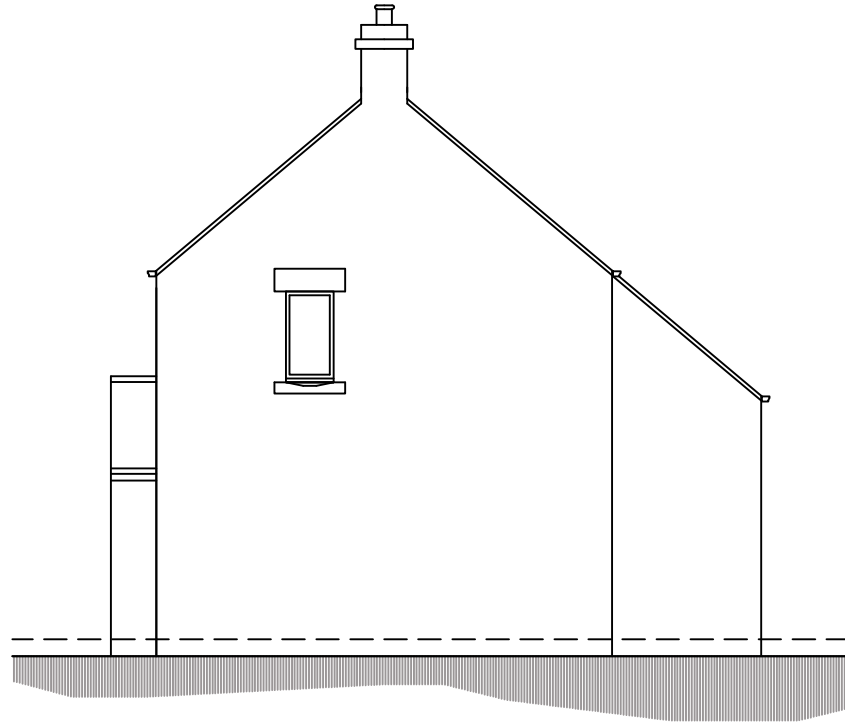

SIDE ELEVATION

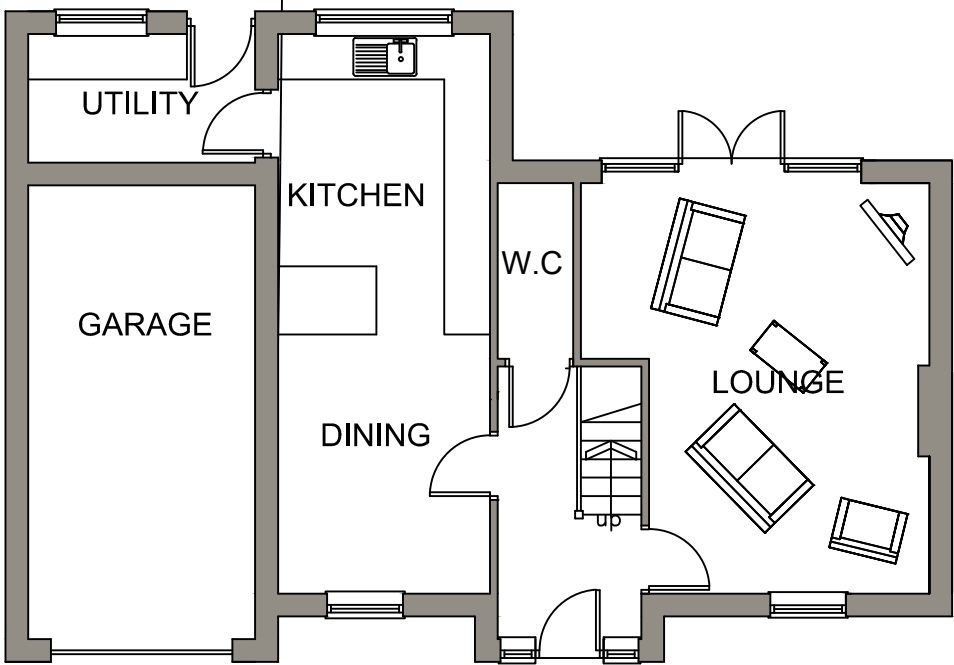

GROUND FLOOR PLAN

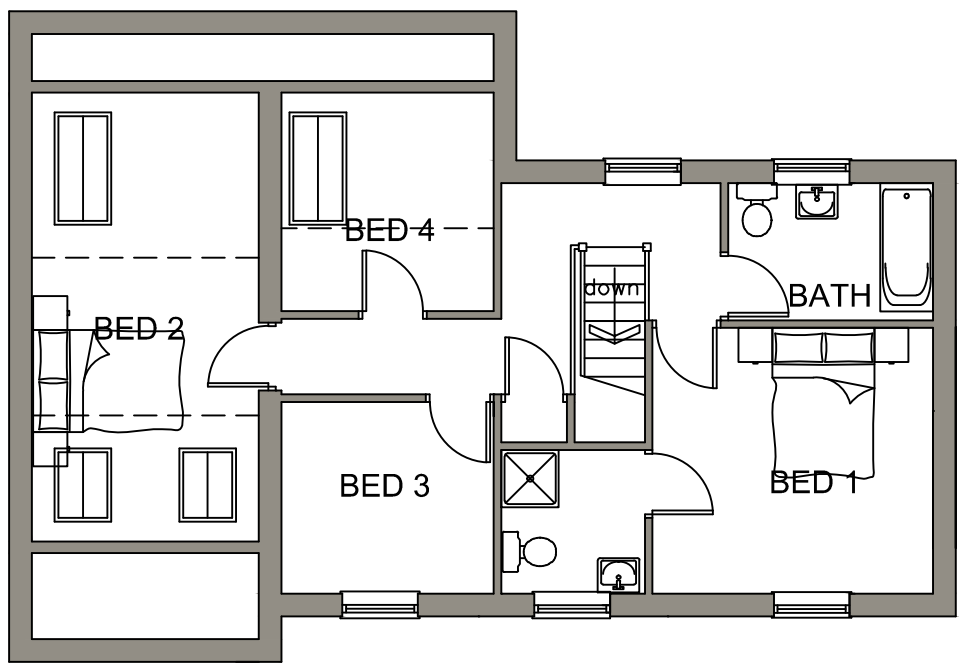

FIRST FLOOR PLAN

			OFFICE ONE 34 VICTORIA ROAD BARNSELY. S70 2BU			Phone: 01226 208482					
ARCHITECTURAL SERVICES						Email: info@whiteaguspartnership.co.uk Web: www.whiteaguspartnership.co.uk					
Project. RESIDENTIAL DEVELOPMENT AT STUD FARM, SPRING LANE CARLTON, BARNSELY						Client. MR NOEL FERGUSON					
Drawing Title. PLANS AND ELEVATIONS TYPE B						Date. FEB 2019		Scale. 1:100 @ A2			
						Ref. 14-148		Dwg. No. 103		Rev.	
Date	Suffix	Description			Date	Suffix	Description				