



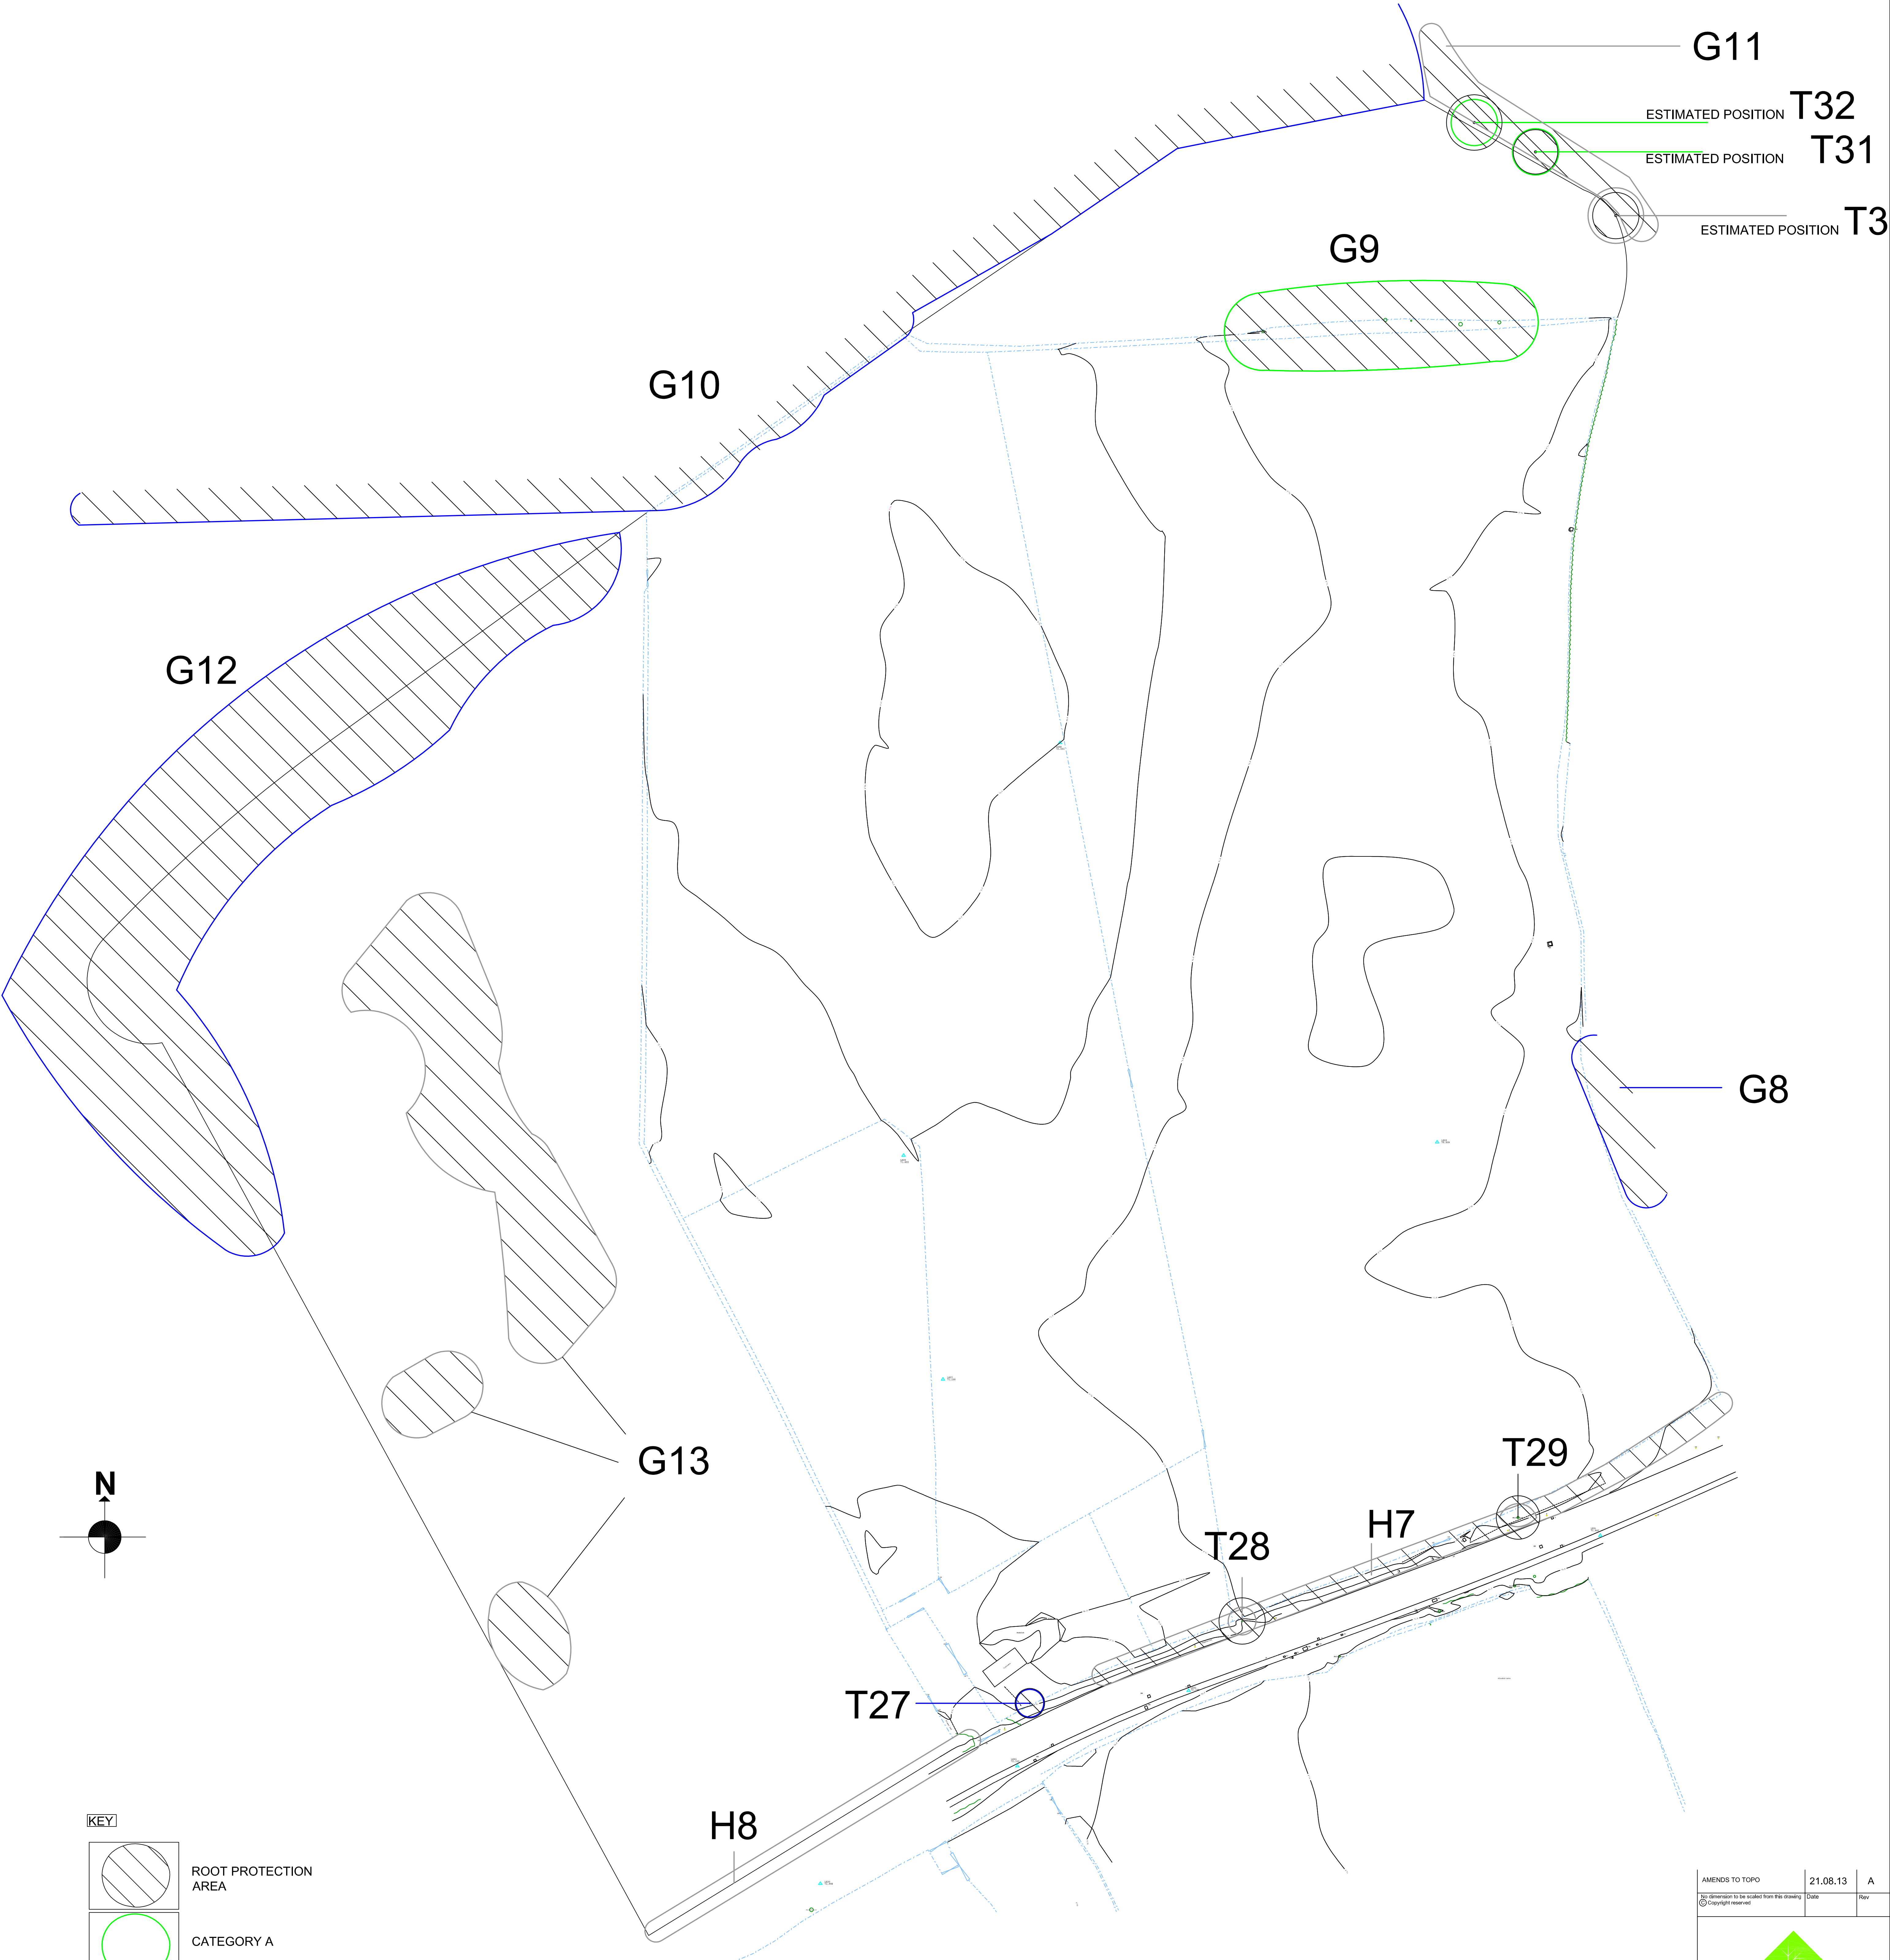

KEY

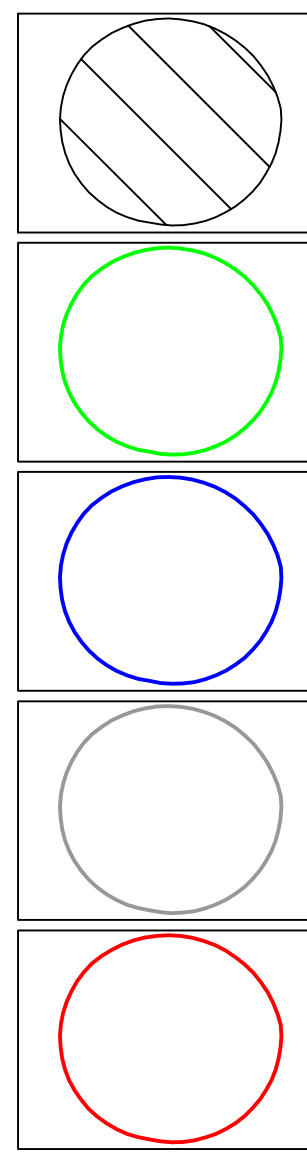


ROOT PROTECTION
AREA

CATEGORY A

CATEGORY B

CATEGORY C

CATEGORY U

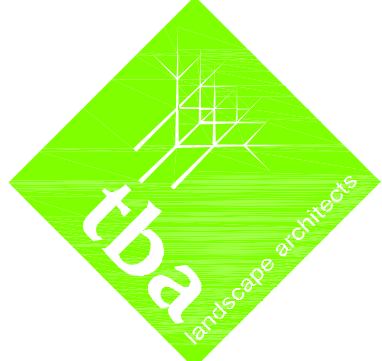AMENDS TO TOPO		21.08.13	A
No dimension to be scaled from this drawing		Date	Rev
© Copyright reserved			
 Landscape Architecture Arboriculture 1st Floor, Building 2 Wharf Business Centre Lower Wharf Street Ashton-under-Lyne Lancs OL9 7PB Tel: 0161-308 3765 E-mail: info@newtonbridge.co.uk			
Project LEE LANE, BARNSELY			
Title STRATEGIC LAND GROUP LIMITED			
TREE SURVEY AND ROOT PROTECTION AREAS			
Date JULY 12	Scale(s) 1:500 @ A0	Dwg no 4242.01	Rev A
Dwn FW	Cnd DG		