



Front Elevation
1 : 100




LH Side Elevation
1 : 100

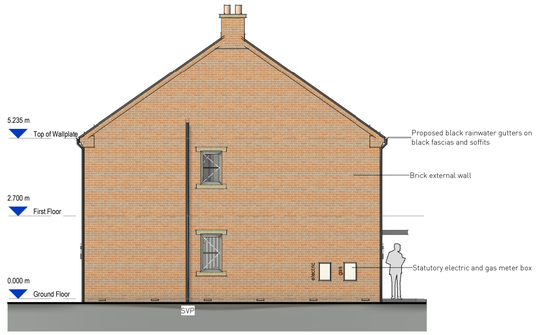


Rear Elevation
1 : 100

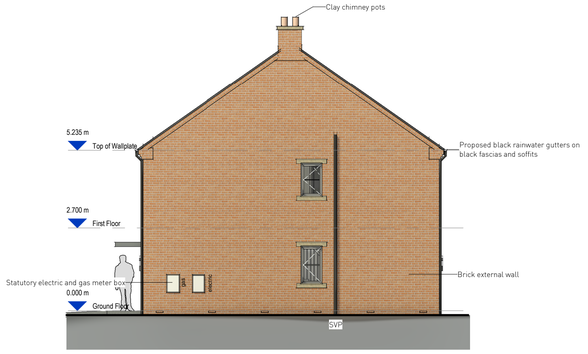


RH Side Elevation
1 : 100

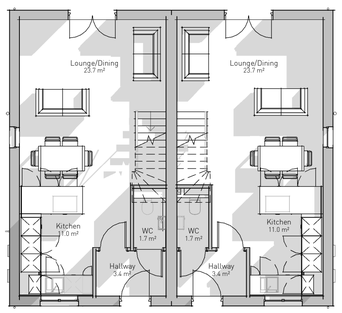


Ground Floor
1 : 100

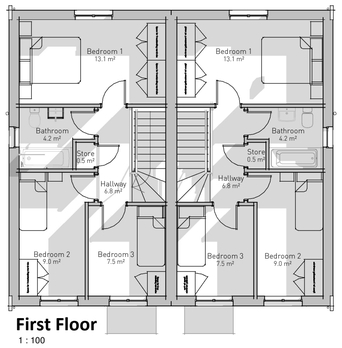

First Floor
1 : 100

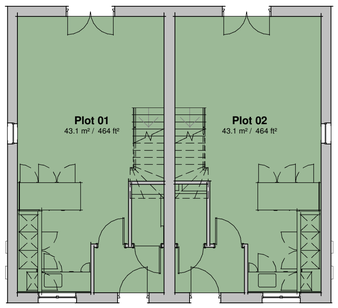


GIA Ground
1 : 100

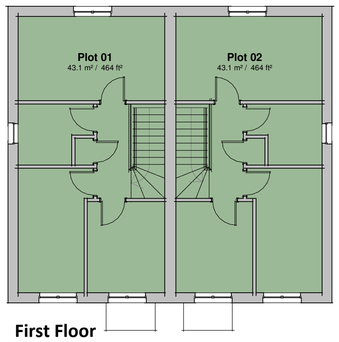


First Floor
1 : 100

Area Schedule (GIA)			
Name	Level	Area	Area sqft
Plot 01	Ground Floor	43.1 m²	464 ft²
Plot 01	First Floor	43.1 m²	464 ft²
		86.1 m²	927 ft²

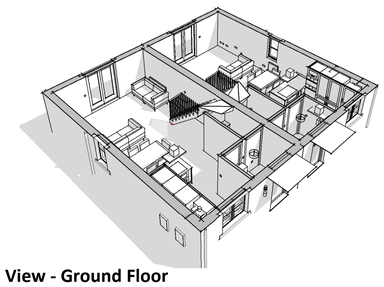

3D View - Ground Floor

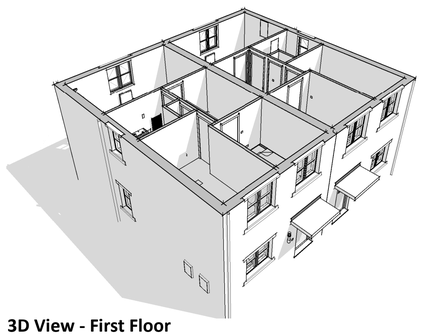

3D View - First Floor



House Type A
Plots 13, 14, 51, 52, 57, 58, 78, 79

'The Ingleborough'

1 : 100
0 1 2 3 4 5m

Contractor must verify all dimensions on site before commencing any work or shop drawings. If this drawing exceeds the quantities taken in any way the Architects are to be informed before the work is initiated. Only figured dimensions to be taken from this drawing. Do not scale off this drawing. Drawings based on Ordnance Survey and / or existing record drawings - design and drawing content subject to Site Survey, Structural Survey, Site Investigations, Planning and Statutory Requirements and Approvals. Authorised reproduction from Ordnance Survey Map with permission of the Controller of Her Majesty's Stationery Office. Crown Copyright reserved. Enjoy Design Ltd.

Notes
.
n.b. Designed to meet South Yorkshire Residential Design Guide & Nationally Described Space Standards

Rev. Des. By Date Ch.

Status:

The Old Brewery
High Court
Leeds
LS2 7ES
Tel: 0113 242 3622
www.enjoy-design.co.uk

Client: Yelcon Ltd		Job No: 18,030
Project: Wood Walk, Hoyland, Barnsley		
Title: House Type A (The Ingleborough) - GA Plans, Elevations and Visuals		
Date: 17/06/21	Scale: 1 : 100@A1	Checked by: WD
Drawing No: A-01	Drawn By: MH	Revision:

ENJOY DESIGN