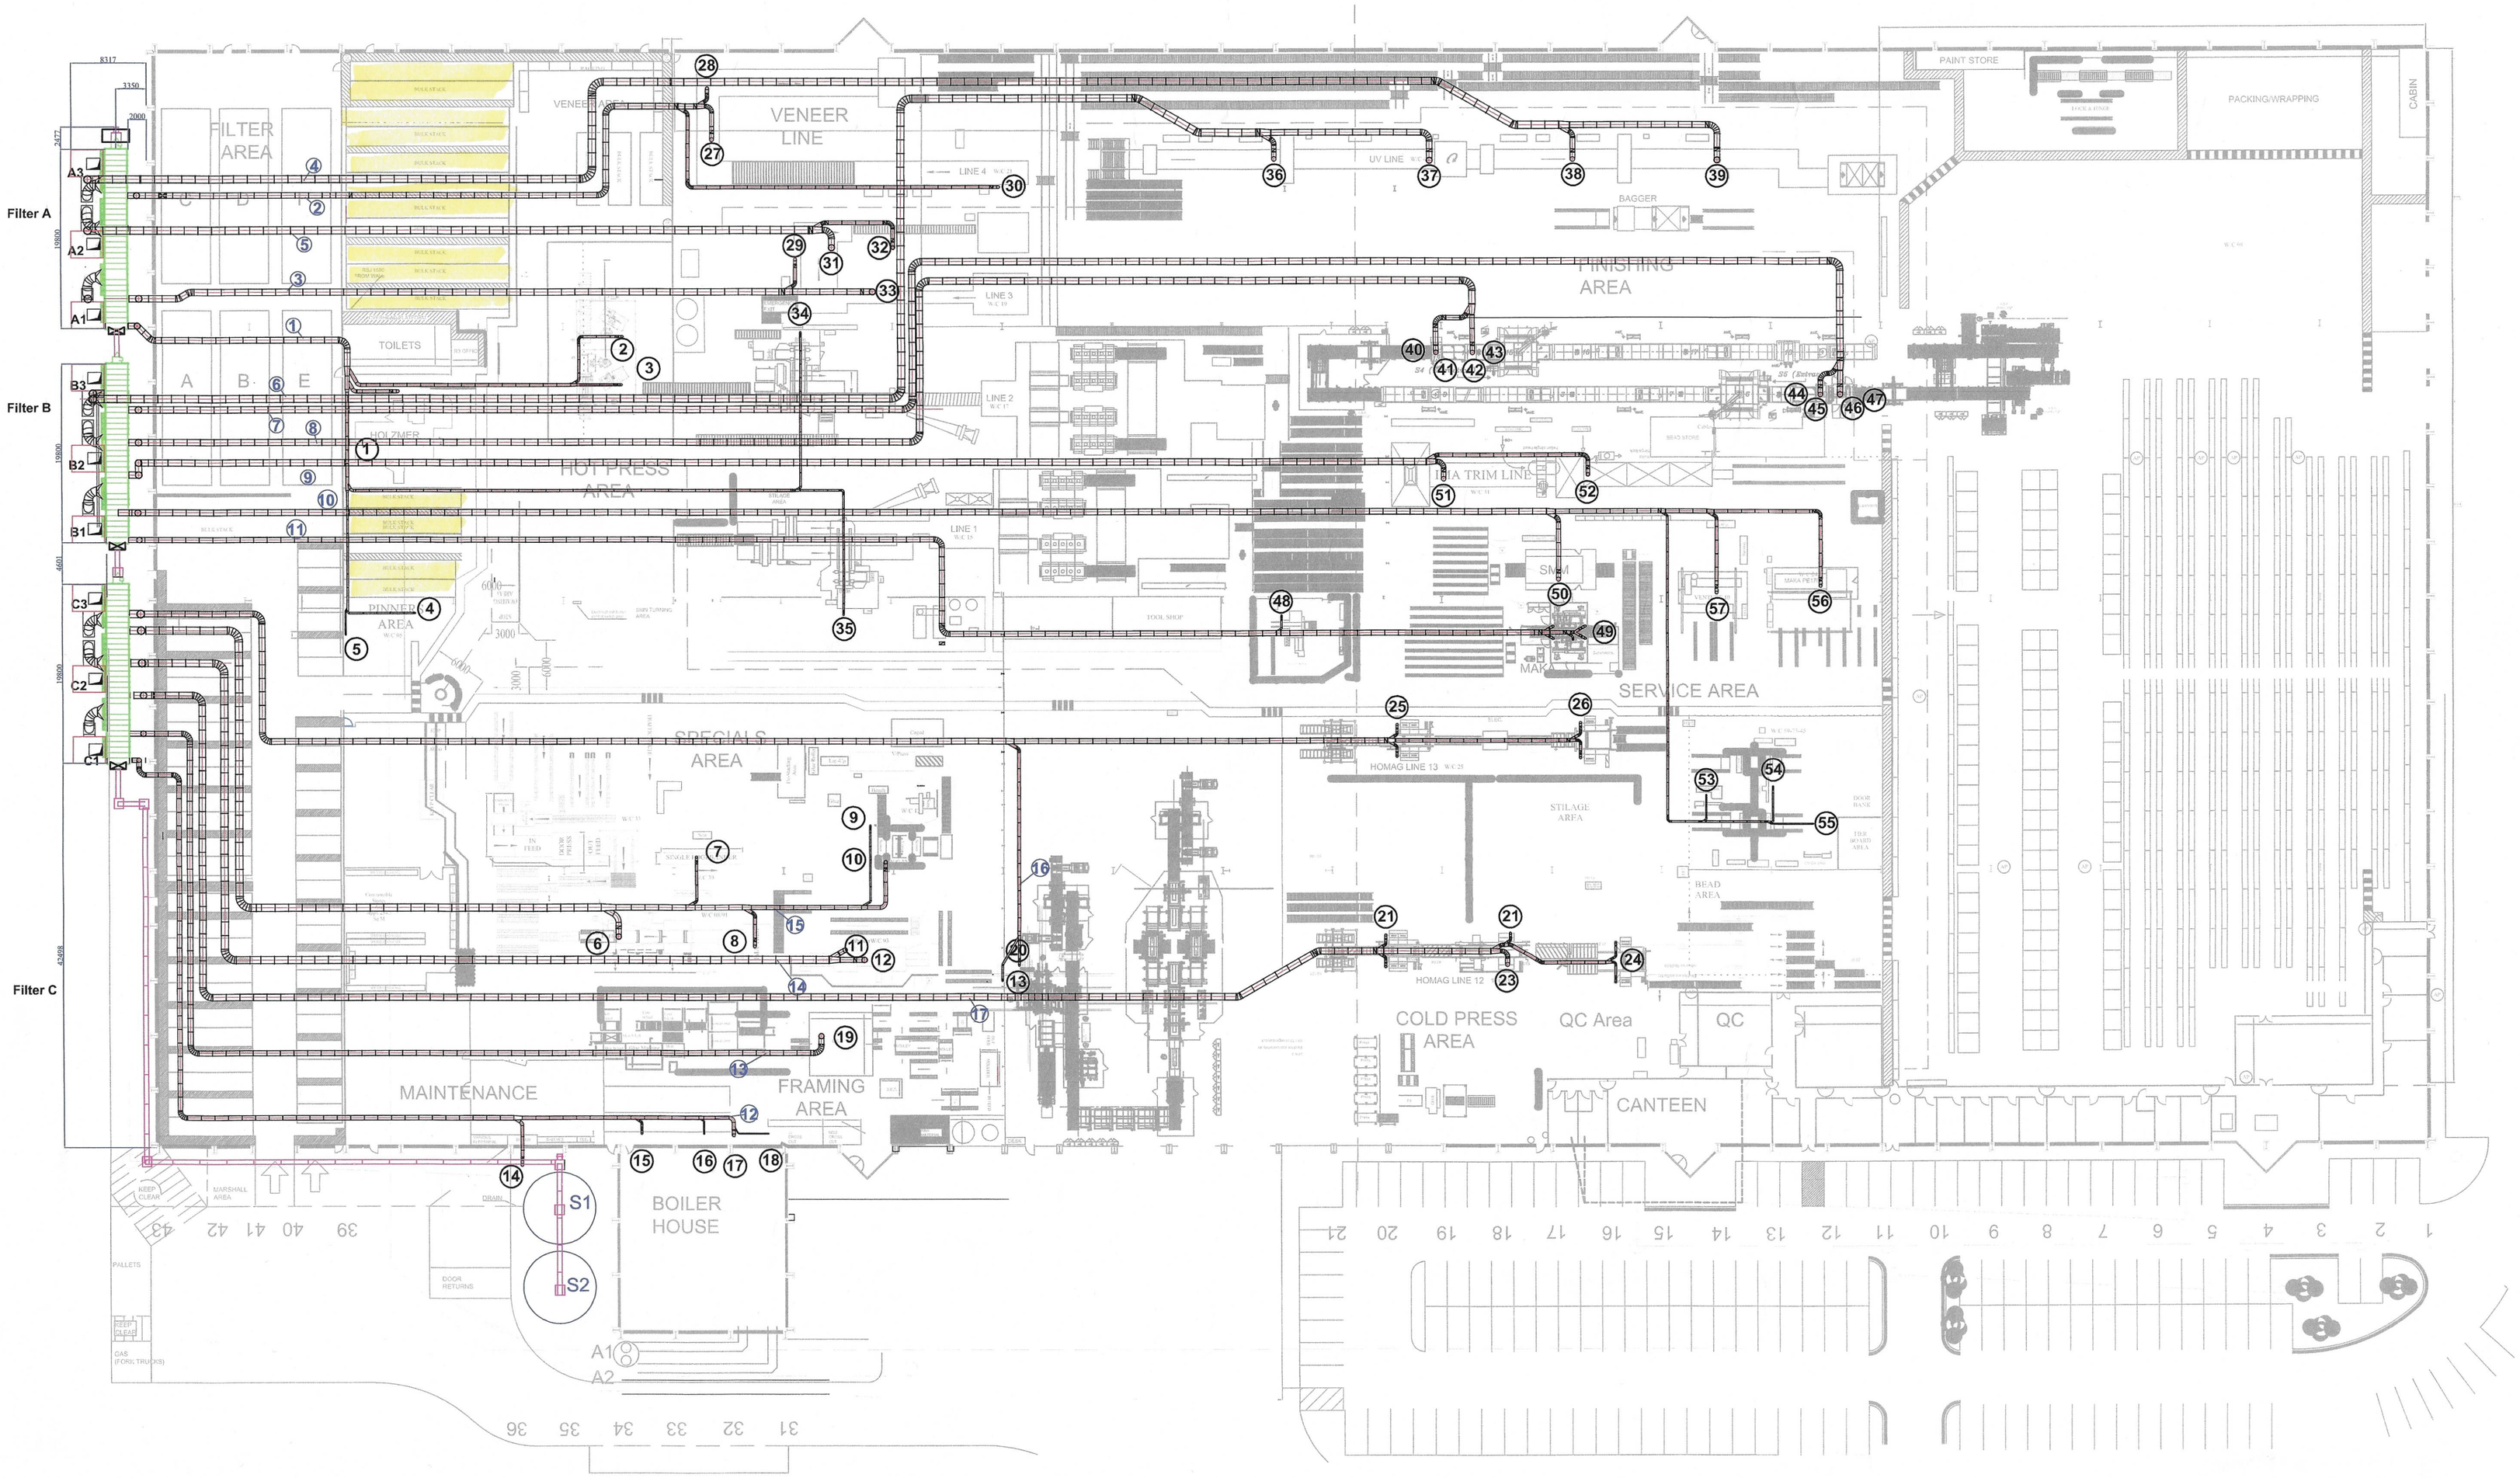

Cades Limited
Unit 407, Birch Park
Thorp Arch Estate
Wetherby
West Yorkshire
LS23 7FG
Tel 0845 838 6166
www.cadesltd.co.uk
email:extraction@cadesltd.co.uk

Dust & Fume Extraction

THIS DRAWING IS CONFIDENTIAL AND REMAINS THE COPYRIGHT OF CADES LIMITED IT MUST NOT BE DISCLOSED TO A THIRD PARTY WITHOUT PERMISSION

Title		
New Extraction System		
Client: Premdor Barnsley		
Drawn: Andy McAllister	Date: 2.4.19	Scale: 1:360
Drawing Number: DRG. No.EN11715-001	Revision: 03	Sheet Size: A1