






Front Elevation

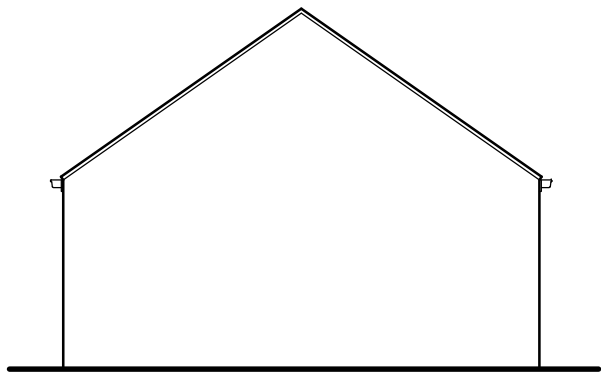


Side Elevation

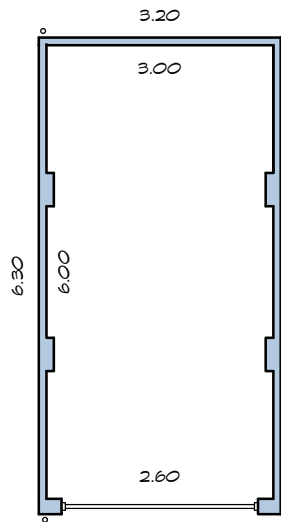

Single Garage Plan

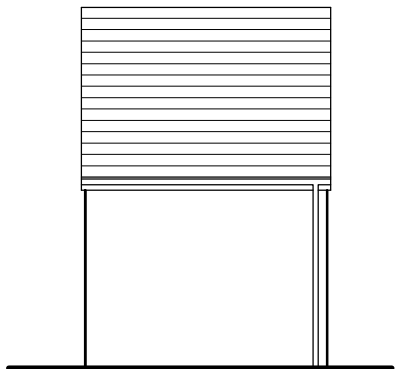

Rear Elevation

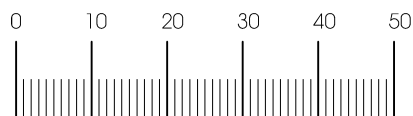

Measurement Scale (mm)

P03	Detached double garage removed	22.02.21	MC	DH
P02	Linked Garage added	19.03.20	MC	DH
P01	Planning Issue	17.02.20	MC	DH

Rev	Description	Date	By	Rvw
-----	-------------	------	----	-----

Residential Development

at The Fountain
Wellthorpe Lane
Ingbirchworth

for



Farrar Bamforth Associates Ltd.

Chartered Architectural Technologists

51 Trinity Street, Huddersfield, HD1 4DN
Tel. (01484) 424008 Fax: (01484) 512305
E-mail: design@farrarbamforth.co.uk
Website: www.farrarbamforth.co.uk

Garage Plan and Elevations

Project	Originator	Zone	Level	Type	Role	Number	Revision
19D43	FBA	ZZ	XX	DR	A	0707	P03
Drawn	Date	Suitability	Revision Status	Scale			
MC	Feb 20	S2	Planning	1 : 100			

This document is © Farrar Bamforth Associates Ltd. Drawing measurements shall not be obtained by scaling. Setting out dimensions are to face of structure. Verify all dimensions prior to construction or product manufacture. Immediately report any discrepancies on this document to Farrar Bamforth Associates Ltd. This document shall be read in conjunction with associated models, specifications and related consultants documents.